


- Key:
- Adopted Road - Bypass flyover
 - Build to Adoptable Standard - Distributor Road (approved under separate RM application)
 - Adopted Road - Section 278 Works
 - Main Avenue / Bus Route
 - Estate Road
 - Shared Surface Road
 - Private Drives
 - Existing Road
 - Bus Stop

Rev		Date
B	Layout revised to accommodate water main trace.	31.07.17
A	Bus stops added, drawing updated in accordance with land use plan	19.04.17

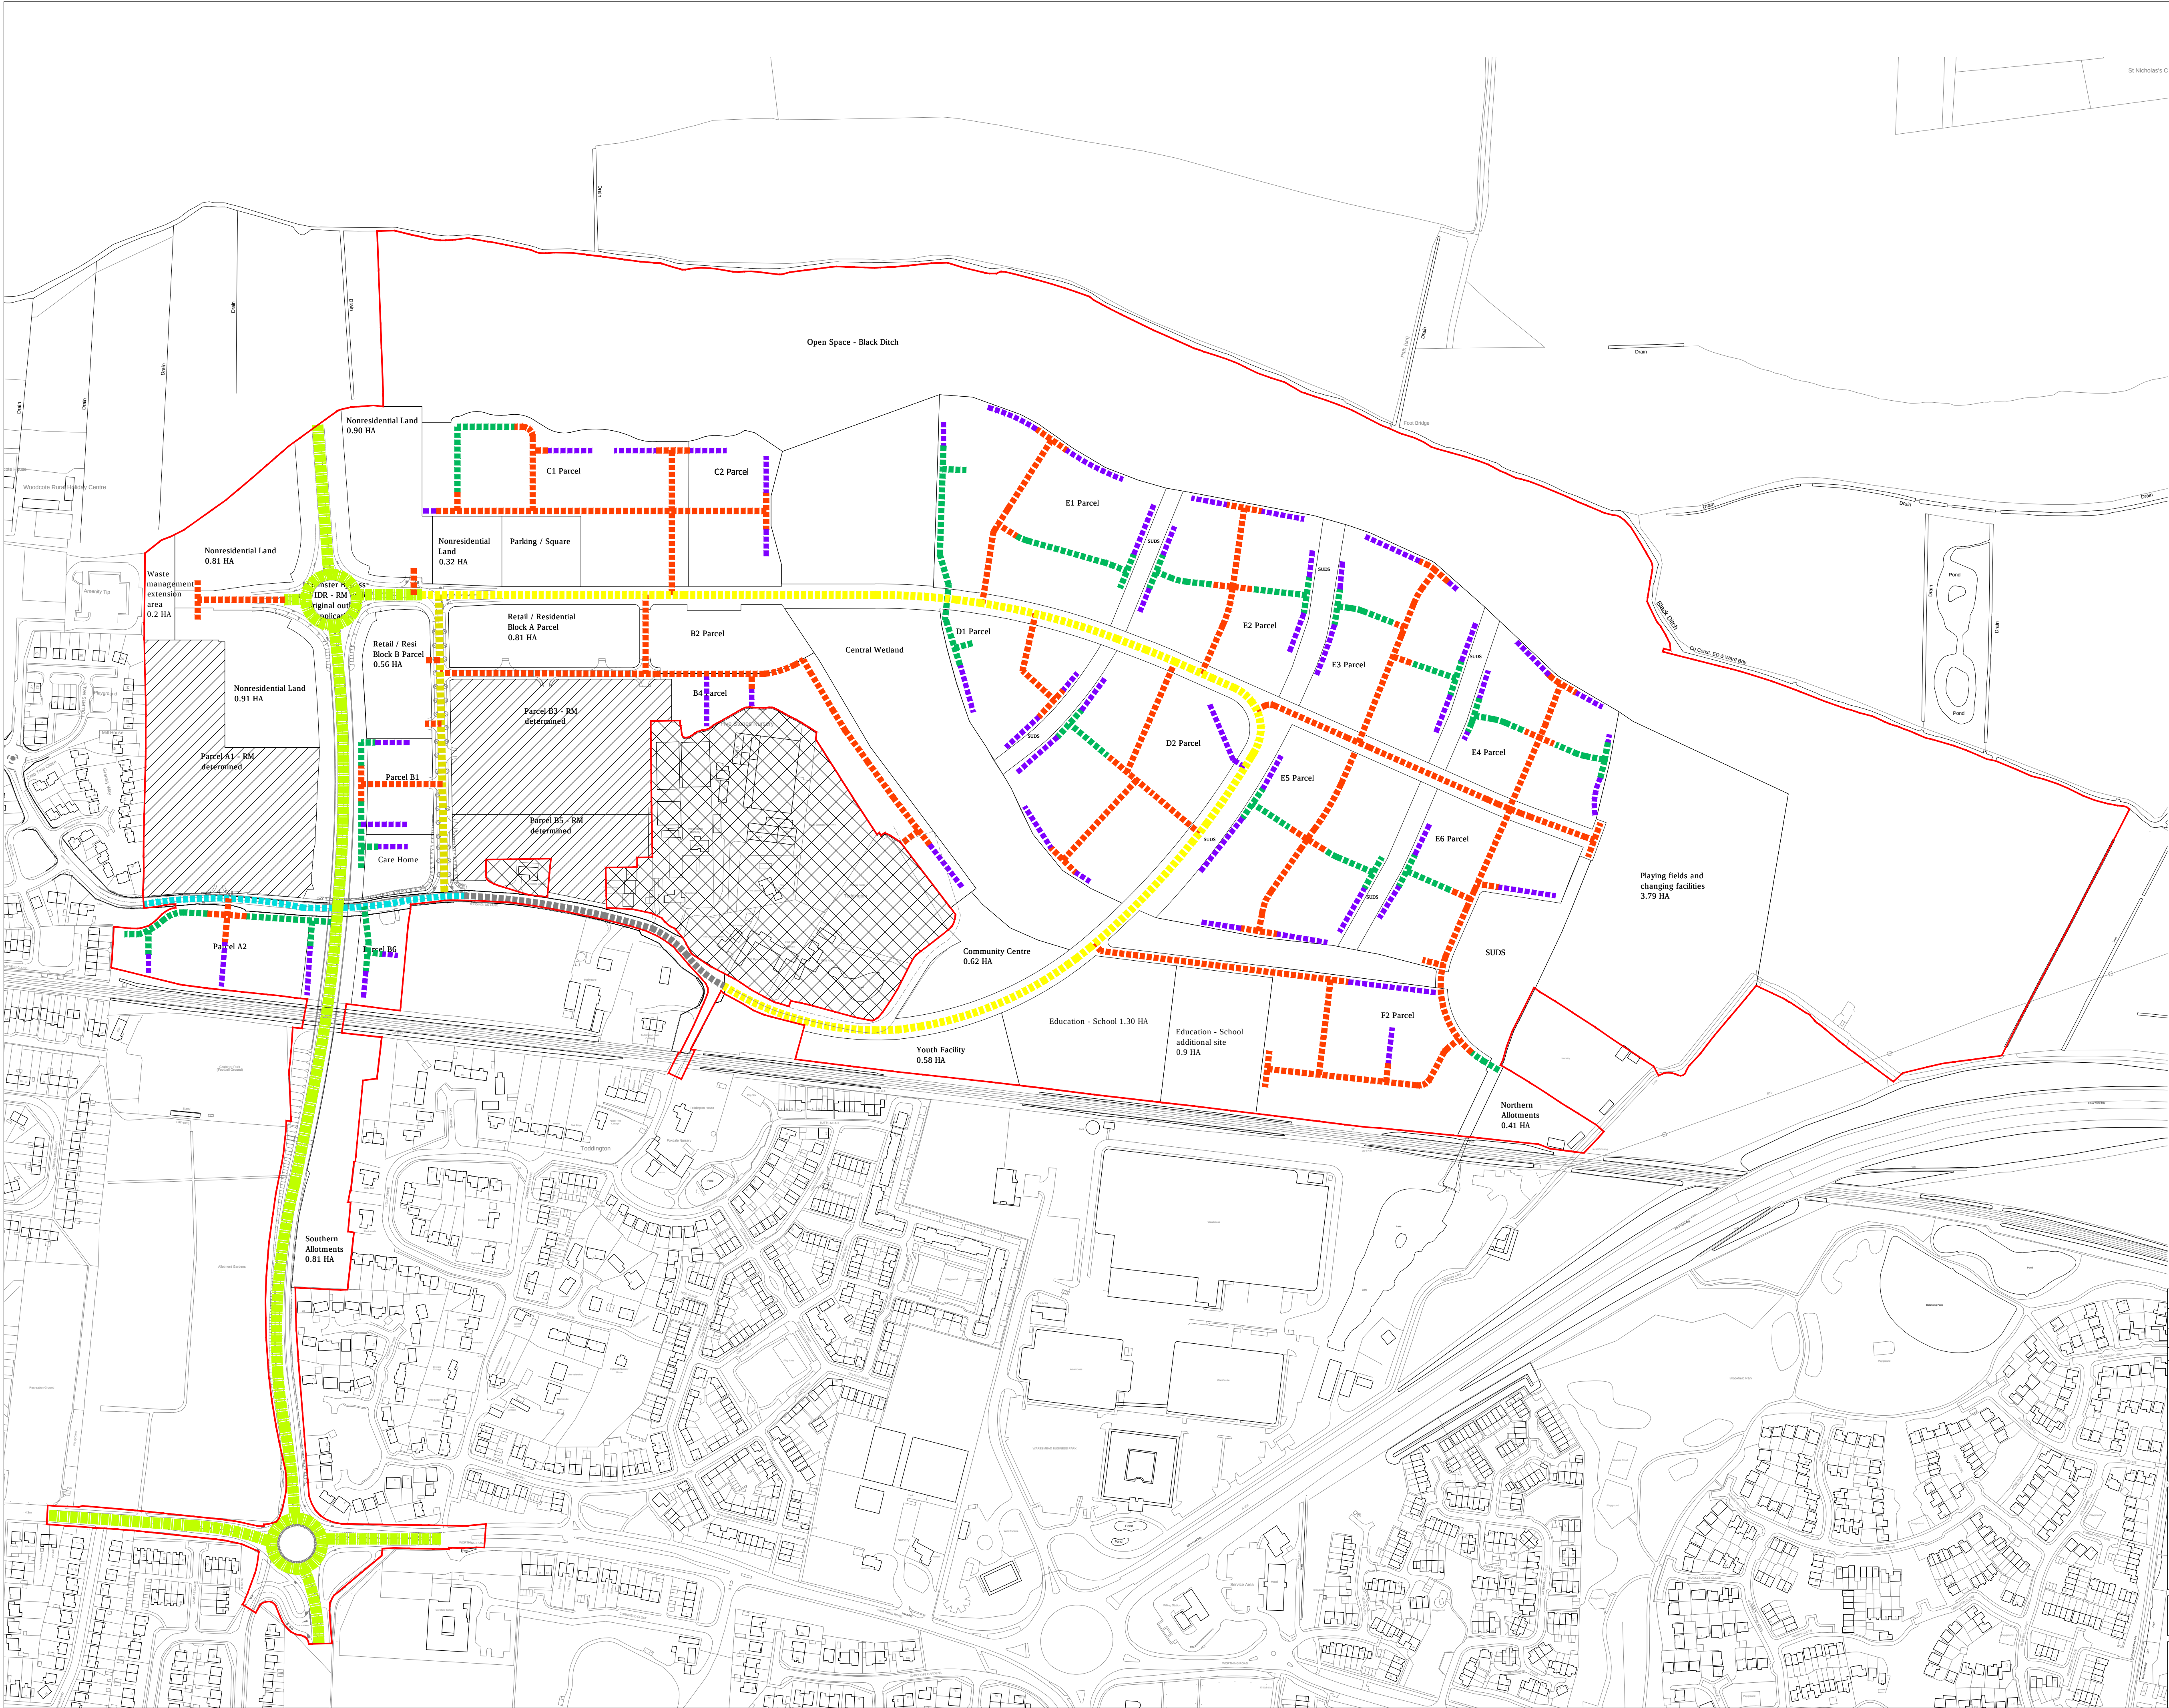

Persimmon Homes Thames Valley
Persimmon House, Knoll Road,
Camberley, Surrey GU15 3TQ
Tel: 01276 808080

Site:	Date:
Toddington Lane Littlehampton	27.06.16
Scale:	1:2500 @ A1
Orig No:	519-GR.L_010

Drawing Title:
Parameter Plan - Vehicular Access

Drawing Status:	Drawn:
SUBMITTED	KJ
	Rev:
	B