


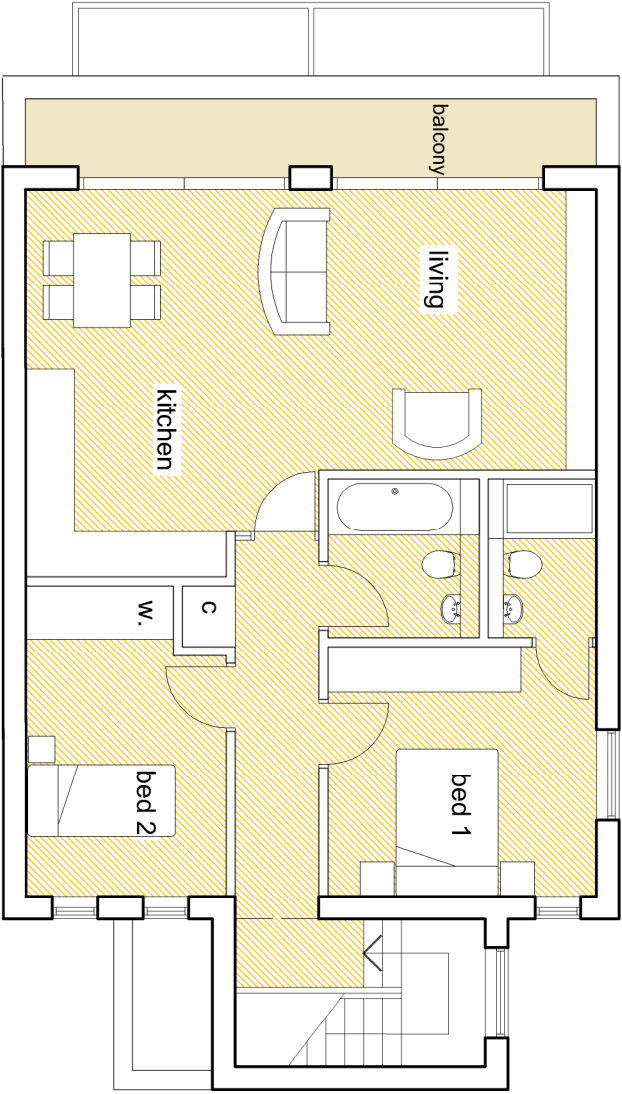


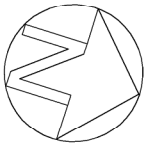

Proposed second floor plan Scale 1:100 @A3

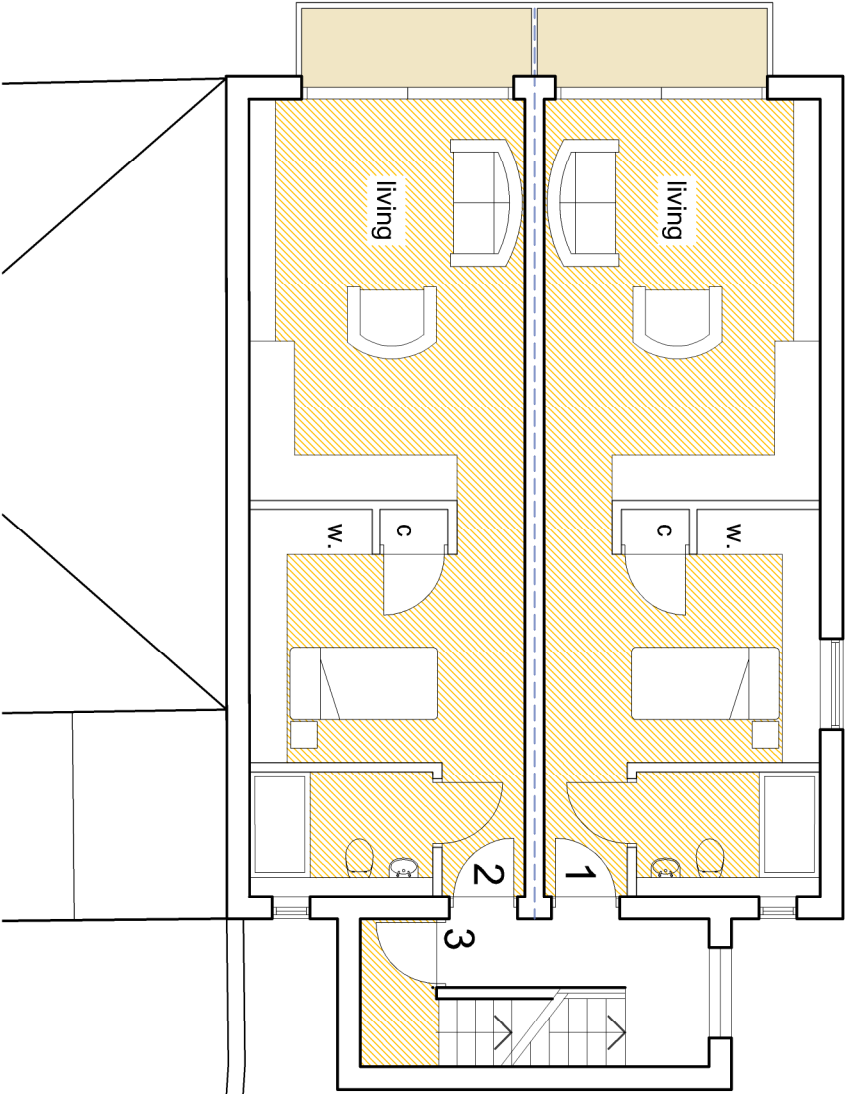

Proposed first floor plan Scale 1:100 @A3

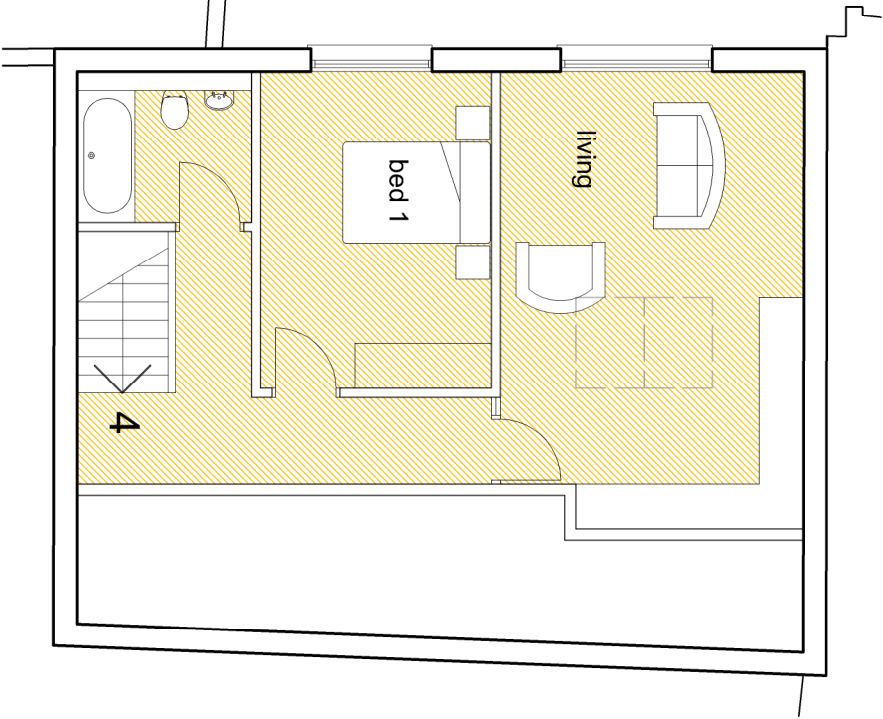

Planning issue

rev.	date

These drawings should be approved by local Authority
No dimensions to be scaled from this drawing. All dimensions to be checked on site. This drawing is copyright and should not be reproduced without the permission of the Architects.

client Emsdale Residential Limited

project 46A Pier Road
 Littlehampton, BN17 5LW

drawing Proposed Upper Floor Plans

scale	1:100@A3	date	FEB 2018	drawn	JN
-------	----------	------	----------	-------	----

19a Withbury Avenue tel: 01273 203230
Hove, East Sussex fax: 01273 321687
BN3 6HS email: info@taunarchitects.co.uk



Turner Associates
Architects and Planning Consultants

TA 1098	/ 12	rev.
---------	------	------