

WORKS

Internal alterations to convert three bedroom house to 2No one bedroom self-contained flats.

ALL WORKS TO BE CARRIED OUT IN STRICT ACCORDANCE WITH RELEVANT PARTS OF BUILDING REGULATIONS ACT 1984 & 1985 AND ALL SUBSEQUENT REVISIONS TO THE APPROVED DOCUMENT 2000 AND SUBSEQUENT AMENDMENTS.

ARUN DISTRICT COUNCIL

No. LU 183 07

RECEIVED 27.4.07

All dimensions to be checked on site prior to commencement of work, except for planning purposes.

This drawing is the copyright of

CALDOTECH LTD


and may not be copied, altered or reproduced in any way without written authority.

CALDOTECH LTD
41 WILLOWHAYNE AVE
EAST PRESTON
WEST SUSSEX
BN16 1PL
Telephone
01903 859176


BLOCK, LOCATION, EXISTING &
PROPOSED FLOORPLANS
47 Stanhope Road
Littlehampton
West Sussex
BN17 6AQ

CLIENT Miss V Edmonds


01	Issue	AS	21/03/07
01	Existing & Proposed	By	Date
SCALE			AS SHOWN
DATE			21/03/07
DRAWING NUMBER			6273 01

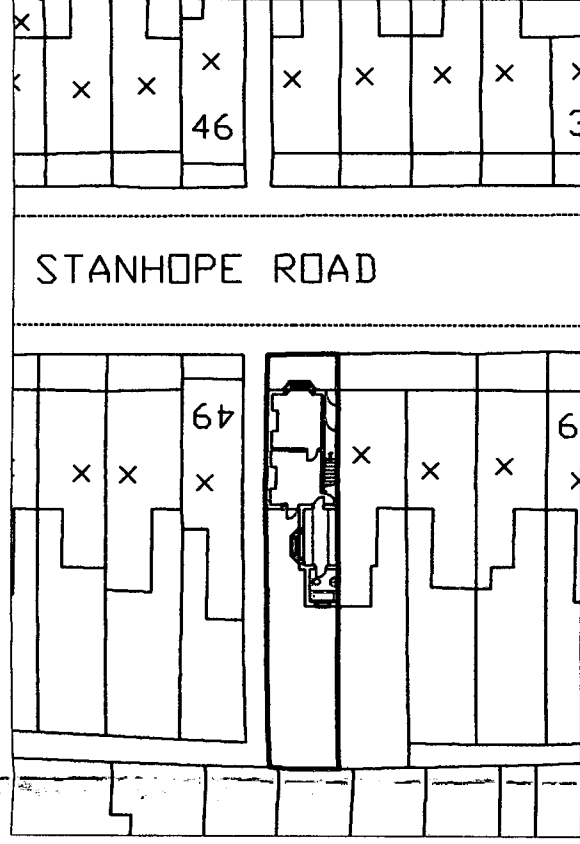


BLOCK 1:500

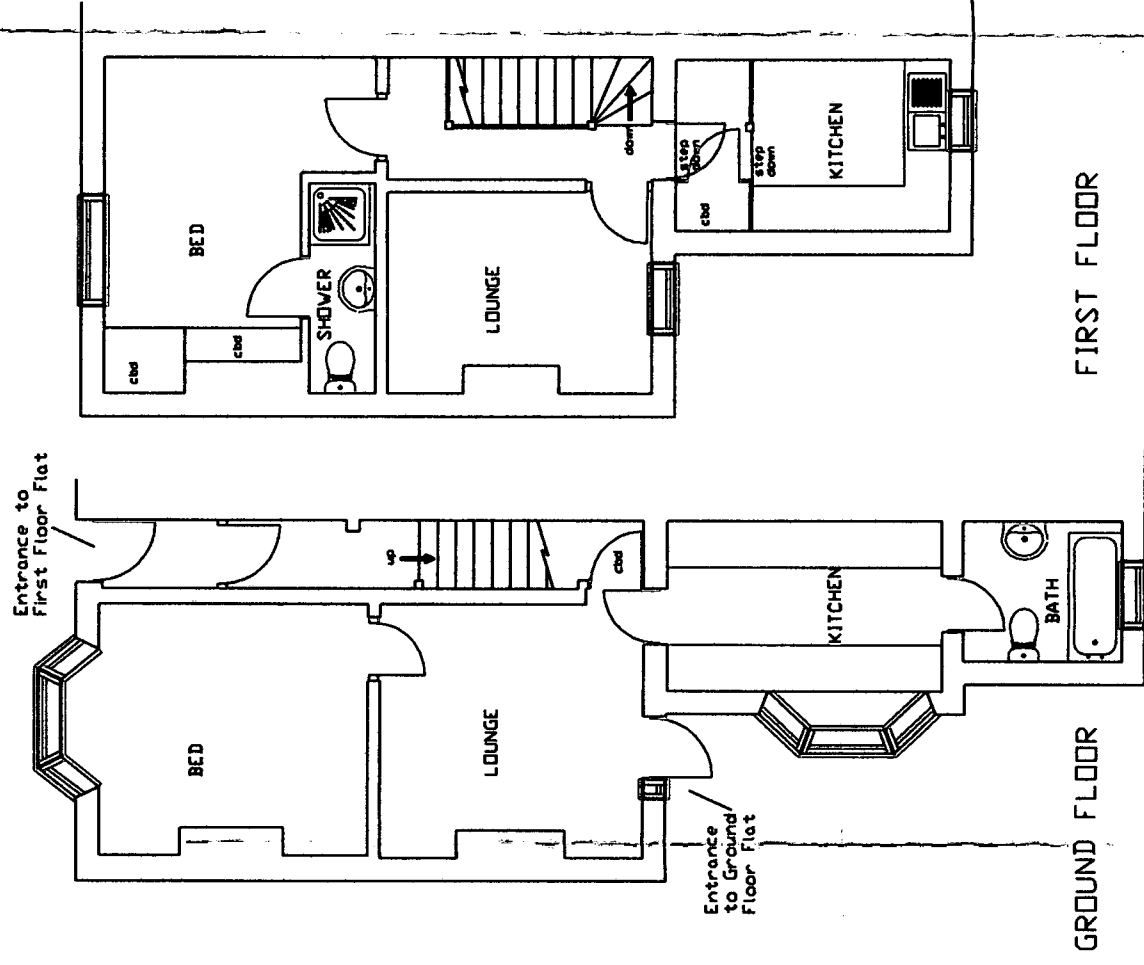

PROPOSED FLOORPLANS 1:100

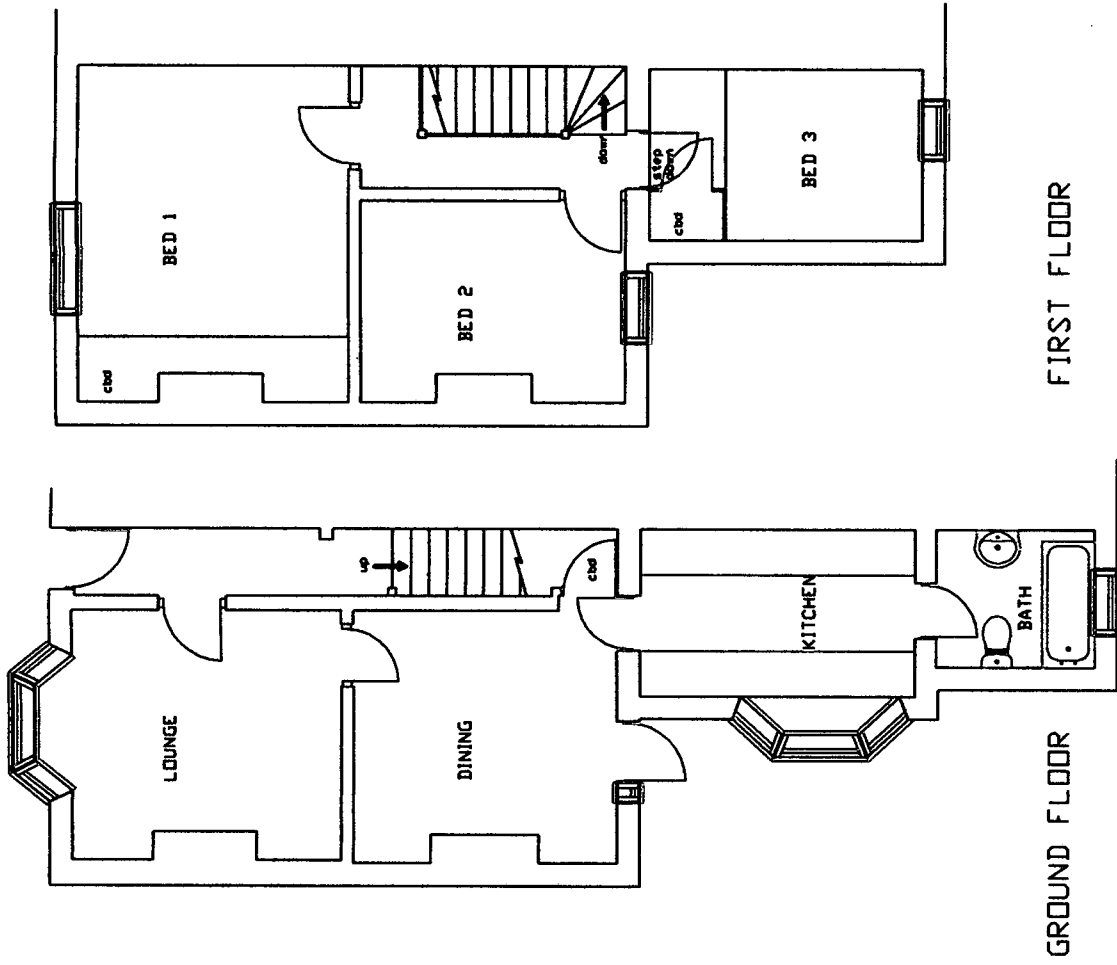

EXISTING FLOORPLANS 1:100

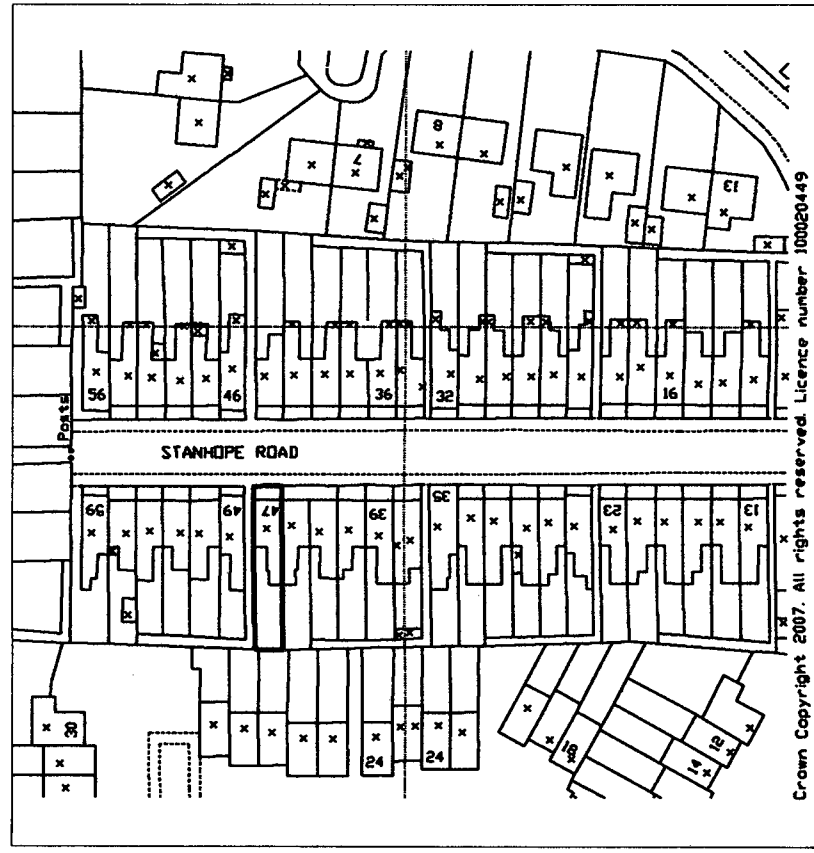

LOCATION 1:1250