


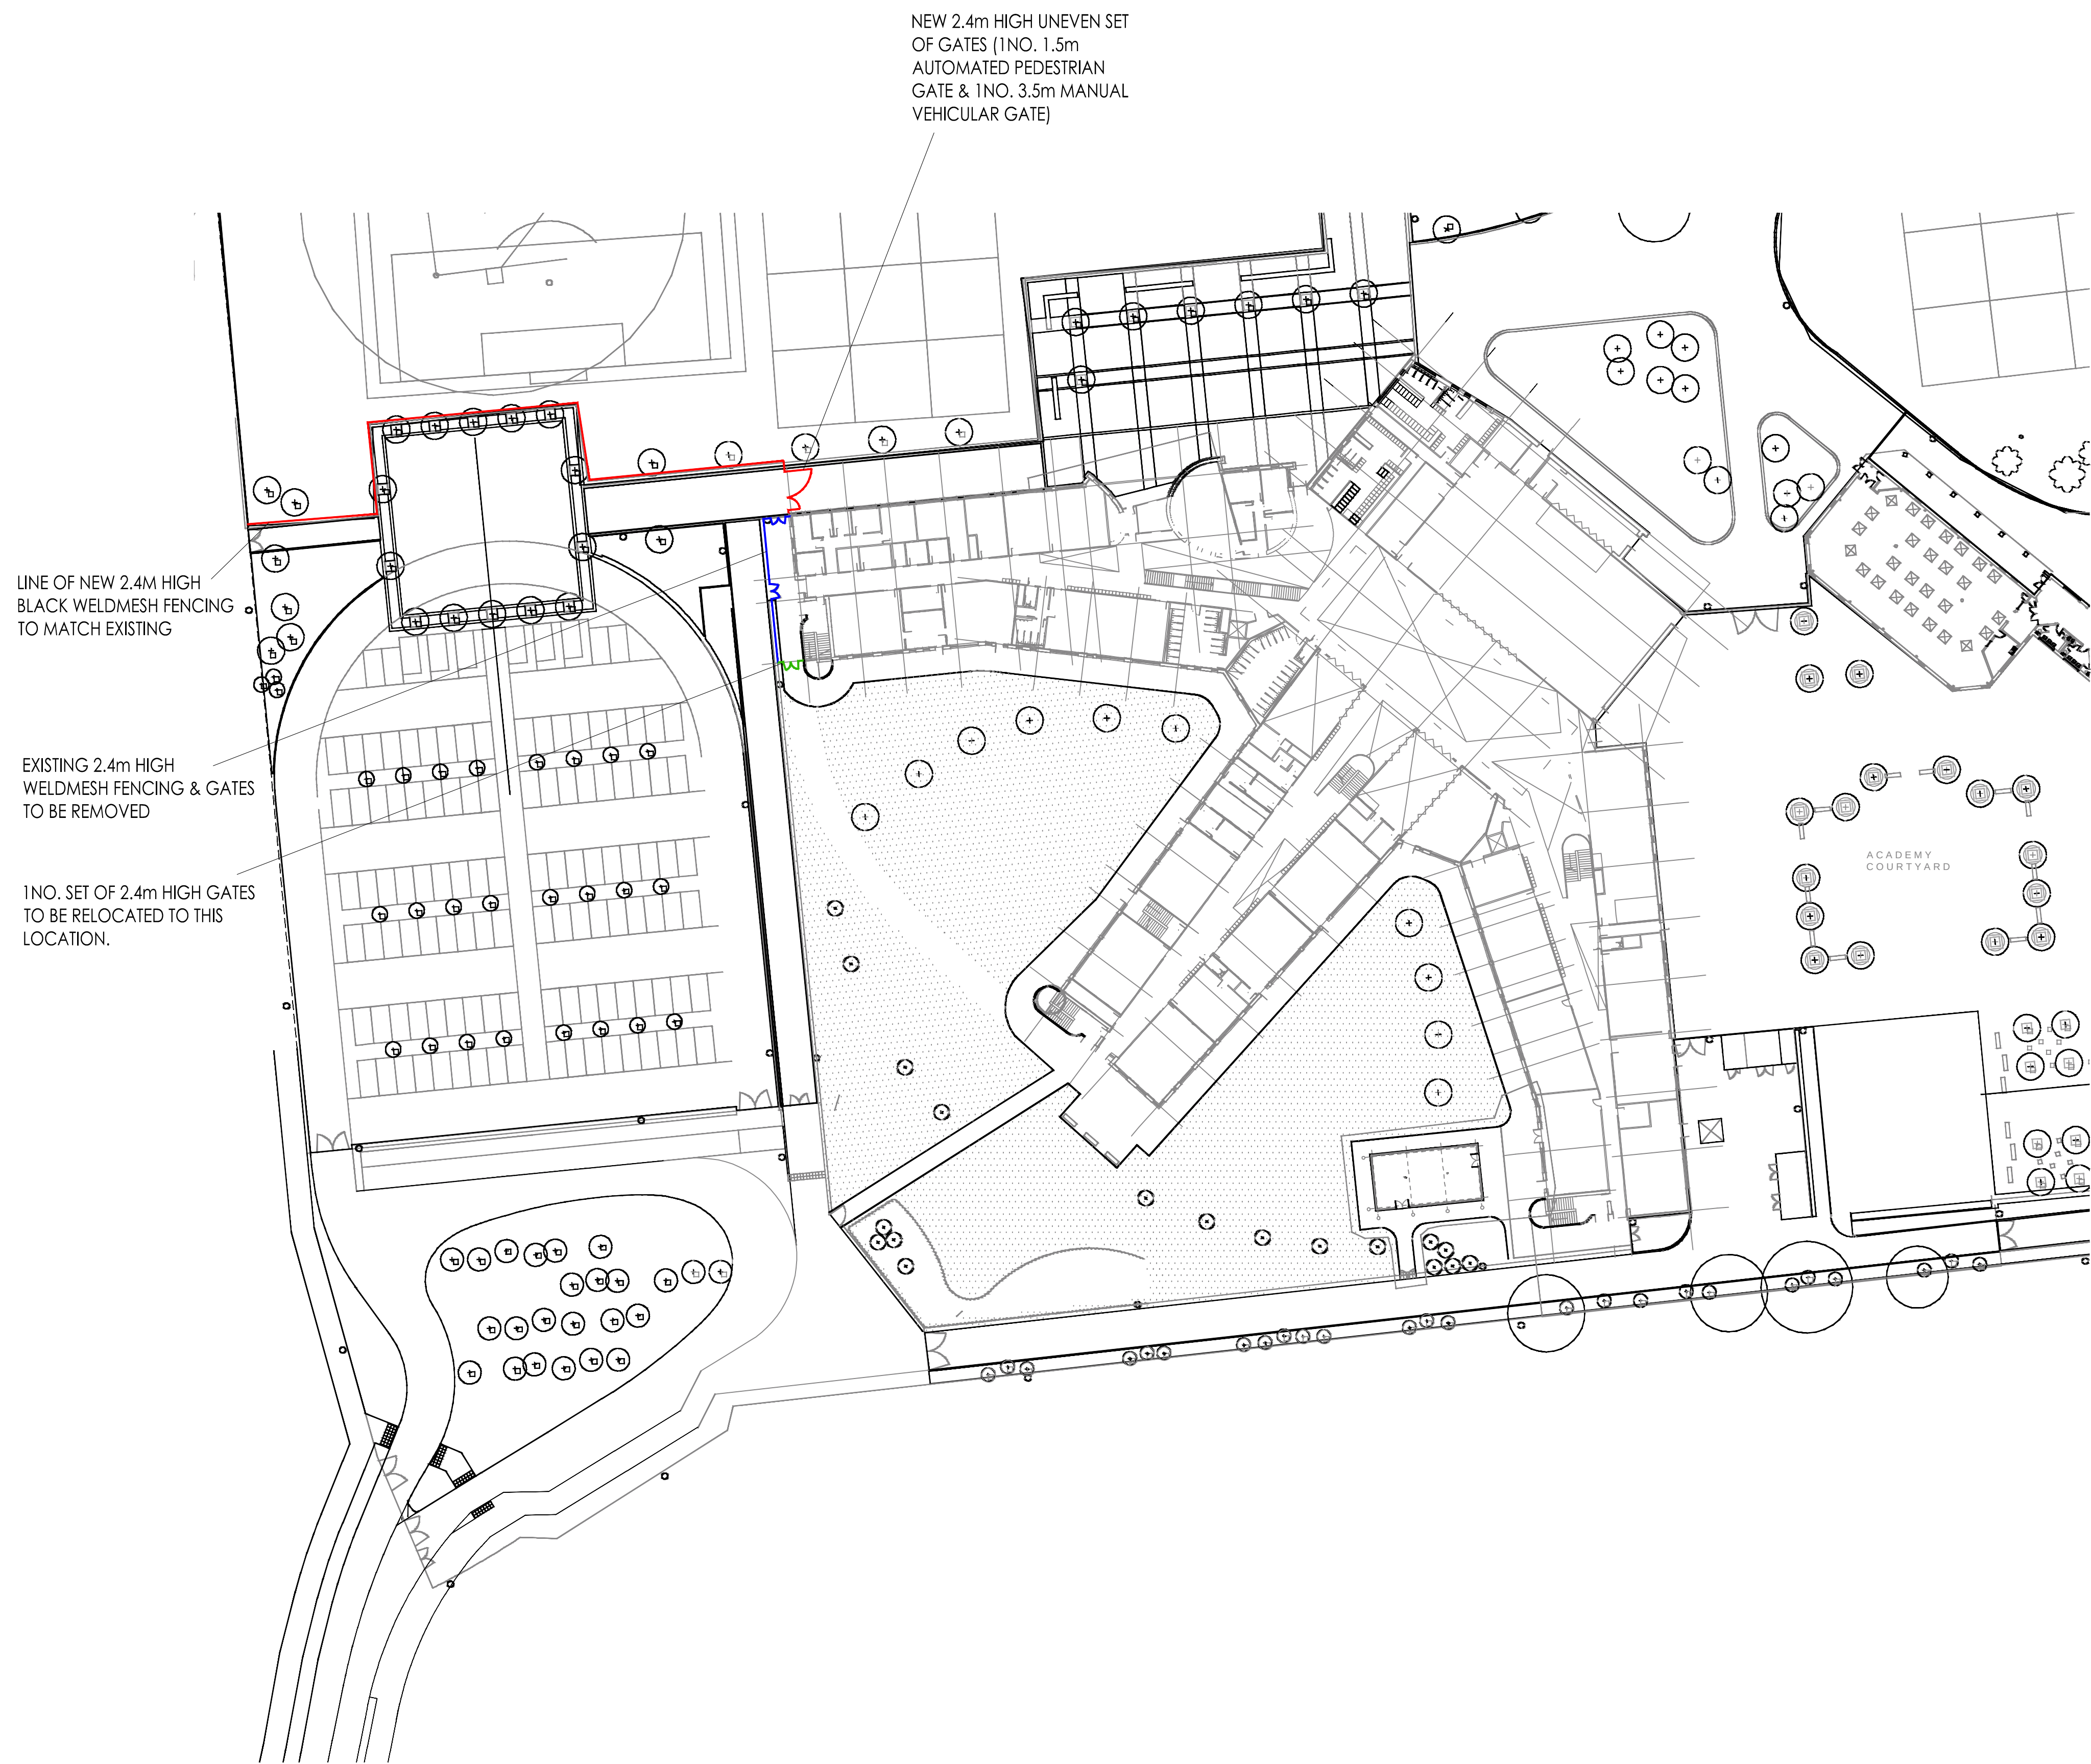


SCALE 1:500 @ A1

0 5 10 15 20 25m

Amendments

*

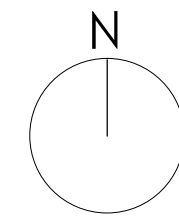

DO NOT SCALE FOR CONSTRUCTION



STUDIOS 1 & 2
OLD KINGS HEAD COURT
11 HIGH STREET
DORKING
SURREY RH4 1AR
T 01306 887070
F 01306 876716
admin@bpg.co.uk
www.bpg.co.uk

BUILDING SURVEYING
ARCHITECTURE
PROJECT MANAGEMENT
QUANTITY SURVEYING

PROJECT

LITTLEHAMPTON ACADEMY

CLIENT

LITTLEHAMPTON ACADEMY

	DATE	JUNE 2017
DRAWN	CHECKED	MD
SCALE	FOR	PLANNING
1:500 @ A1		

TITLE

PROPOSED BLOCK PLAN

DRAWING NO.	REV
3914/PL01	*