


DO NOT SCALE – IF IN DOUBT ASK

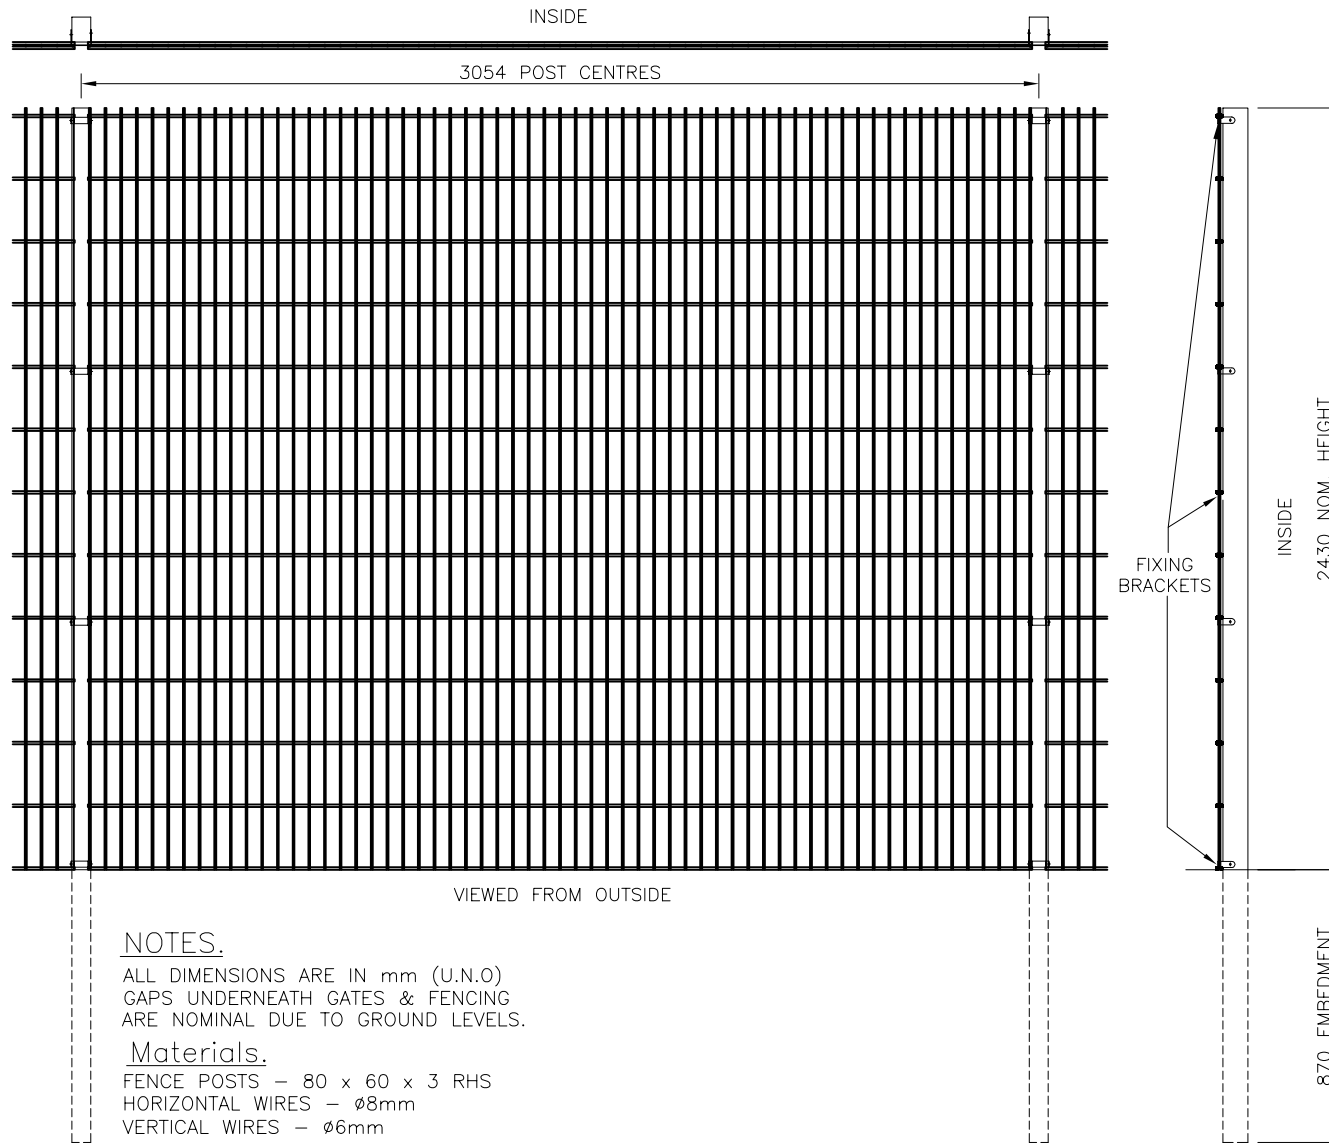

NOTES.


ALL DIMENSIONS ARE IN mm (U.N.O)
GAPS UNDERNEATH GATES & FENCING
ARE NOMINAL DUE TO GROUND LEVELS.

Materials.


FENCE POSTS – 80 x 60 x 3 RHS
HORIZONTAL WIRES – ϕ 8mm
VERTICAL WIRES – ϕ 6mm

Finish.

GALVANISED TO BS EN ISO 1461:1999
POWDER COATED: IF REQUIRED

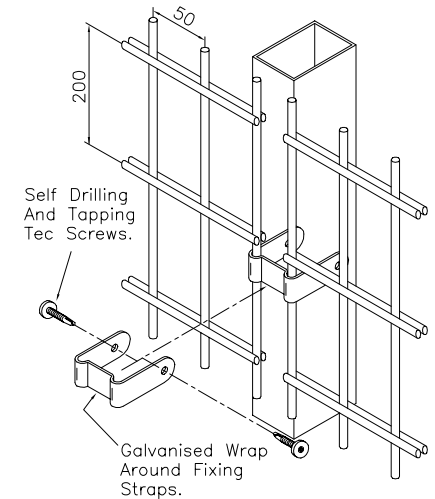

FIXING DETAILS

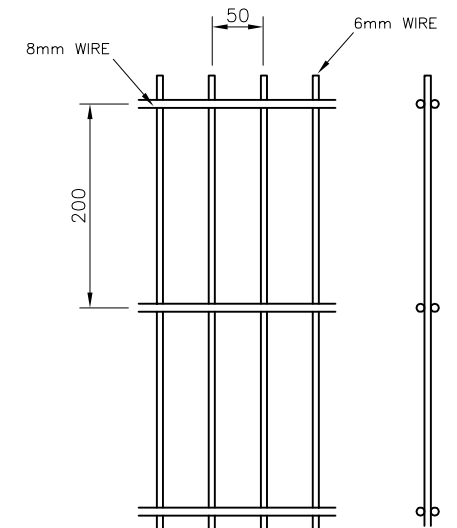

MESH DETAILS

Jacksons
FINE FENCING

Stowting Common
Near Ashford,
KENT. TN25 6BN
Telephone : 01233 750393
Fax: 01233 750403
Int. Tel : +44 (0)1233 750393

⑤ 14/12/13
④ 01/03/11
③ 07/12/10

Post Centres
50mm Wire Centres
RE-DRAWN

Drawn WB
Date 07/12/10
Checked
Size A3 Scale 1:16 U.O.S

TITLE SALES DRAWING FOR EUROGUARD
PLATFORM HEAVY FENCING 2.43m HIGH
CUSTOMER
Drawing No.
10 J6/01061
ACK No.
Sheet 2 of 2

This Drawing Is The Property Of H.S. Jackson & Son (Fencing) Ltd.
And May Not Be Copied Or Reproduced In Any Way Without Prior Written Permission.