


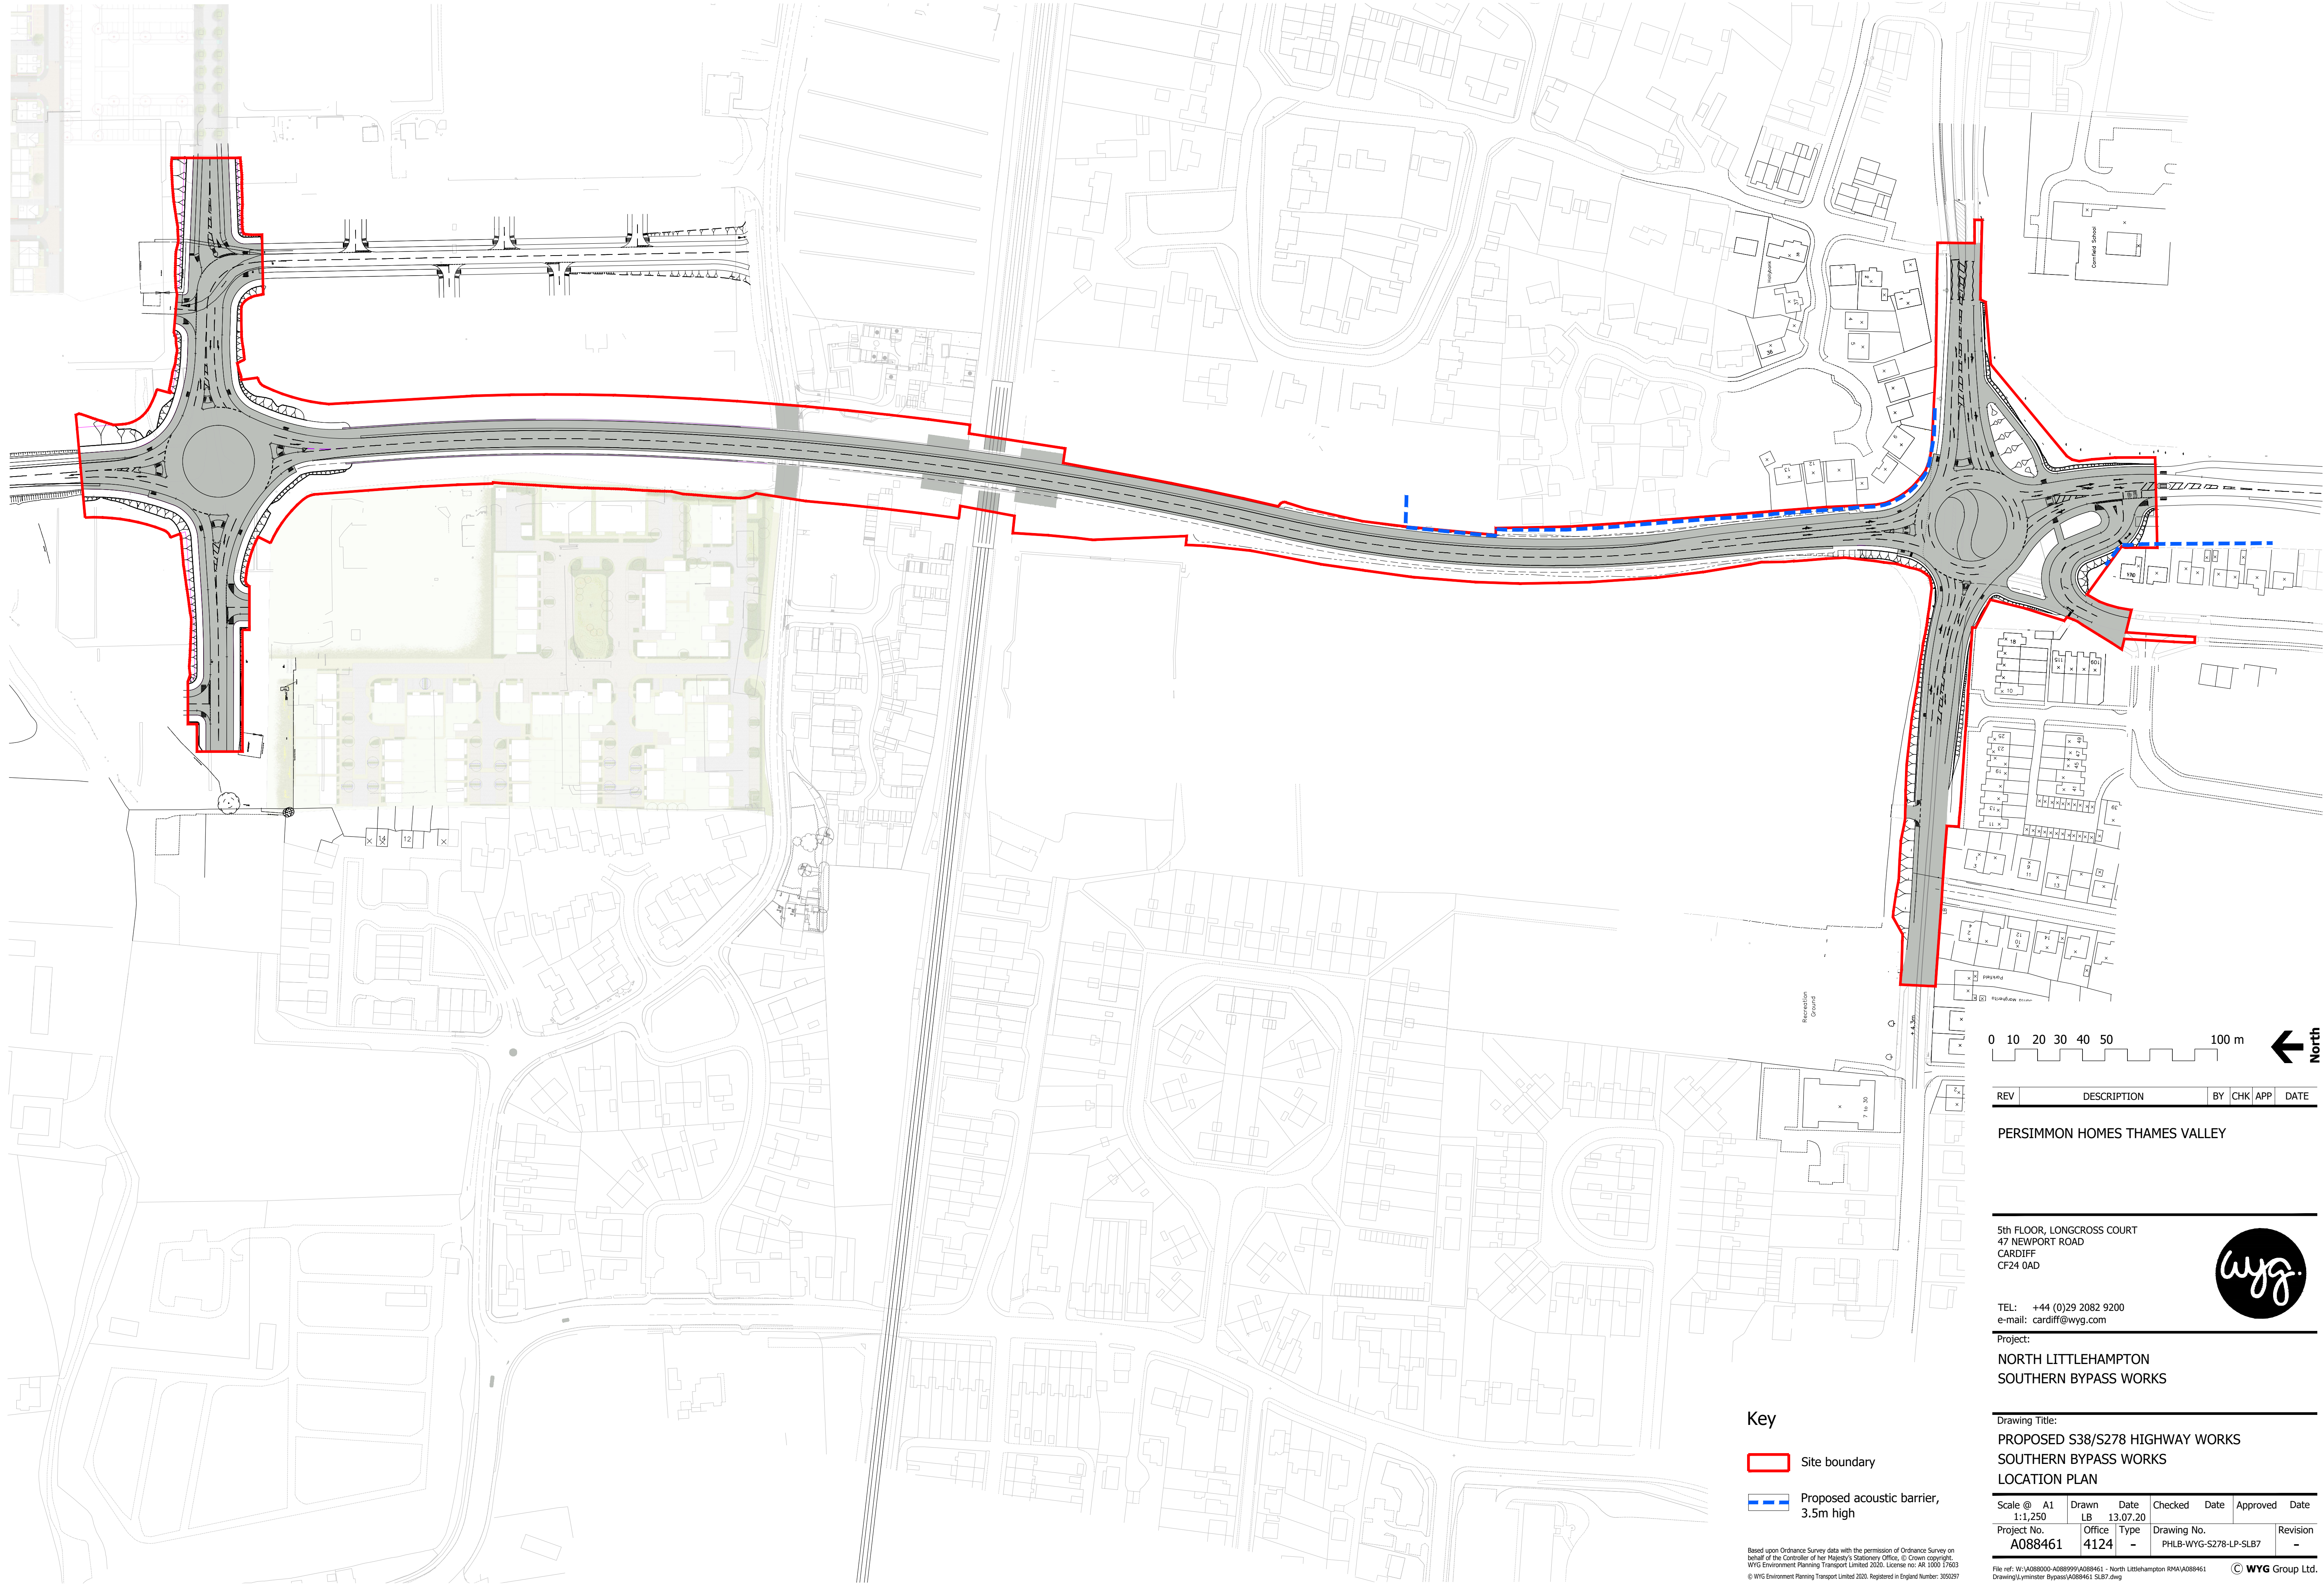

Key

- Site boundary
- Proposed acoustic barrier, 3.5m high

Based upon Ordnance Survey data with the permission of Ordnance Survey on behalf of the Controller of Her Majesty's Stationery Office. © Crown copyright. WYG Environment Planning Transport Limited 2020. License no: AR 1000 17603
© WYG Environment Planning Transport Limited 2020. Registered in England Number: 3050297

REV	DESCRIPTION	BY	CHK	APP	DATE
-----	-------------	----	-----	-----	------

PERSIMMON HOMES THAMES VALLEY

5th FLOOR, LONGCROSS COURT
47 NEWPORT ROAD
CARDIFF
CF24 0AD

TEL: +44 (0)29 2082 9200
e-mail: cardiff@wyg.com

Project:
NORTH LITTLEHAMPTON
SOUTHERN BYPASS WORKS

Drawing Title:
PROPOSED S38/S278 HIGHWAY WORKS
SOUTHERN BYPASS WORKS
LOCATION PLAN

Scale @	A1	Drawn	Date	Checked	Date	Approved	Date
1:1,250	LB		13.07.20				
Project No.	Office	Type	Drawing No.	Revision			
A088461	4124	-	PHLB-WYG-S278-LP-SLB7	-			

File ref: W\A088000-A088999\A088461 - North Littlehampton RMA\A088461
Drawing\Lyminster Bypass\A088461 SLB7.dwg

