




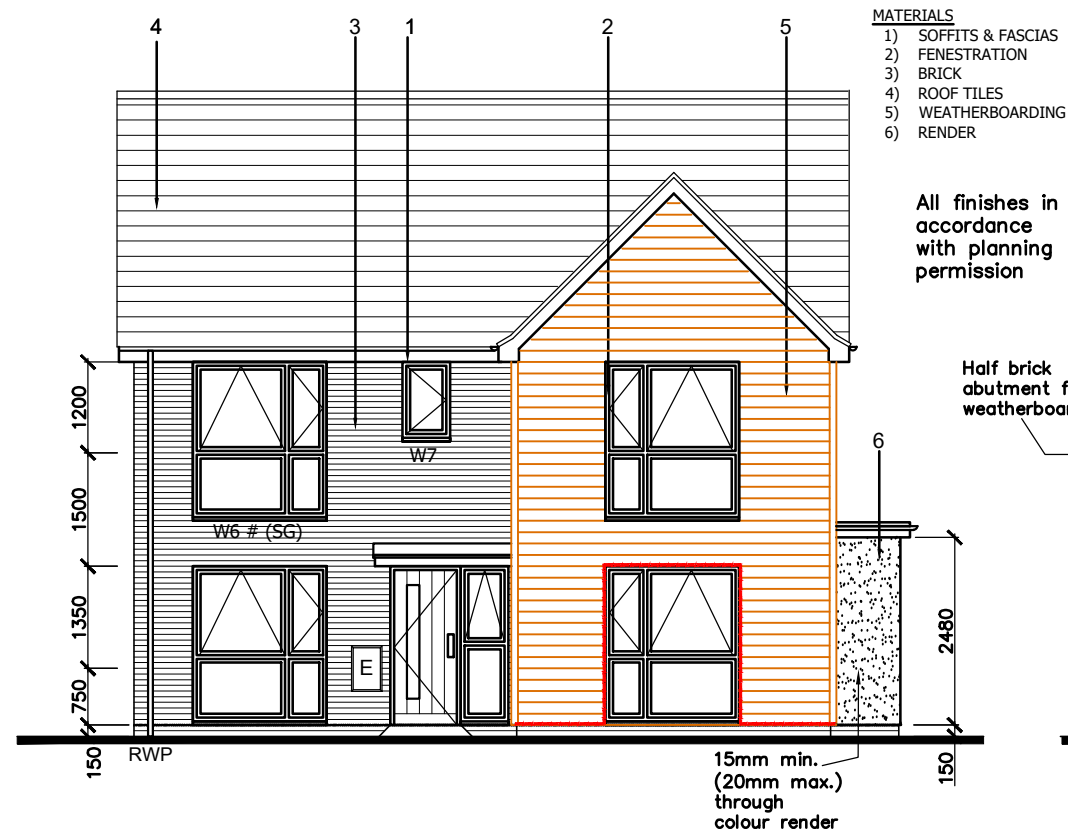

FRONT ELEVATION

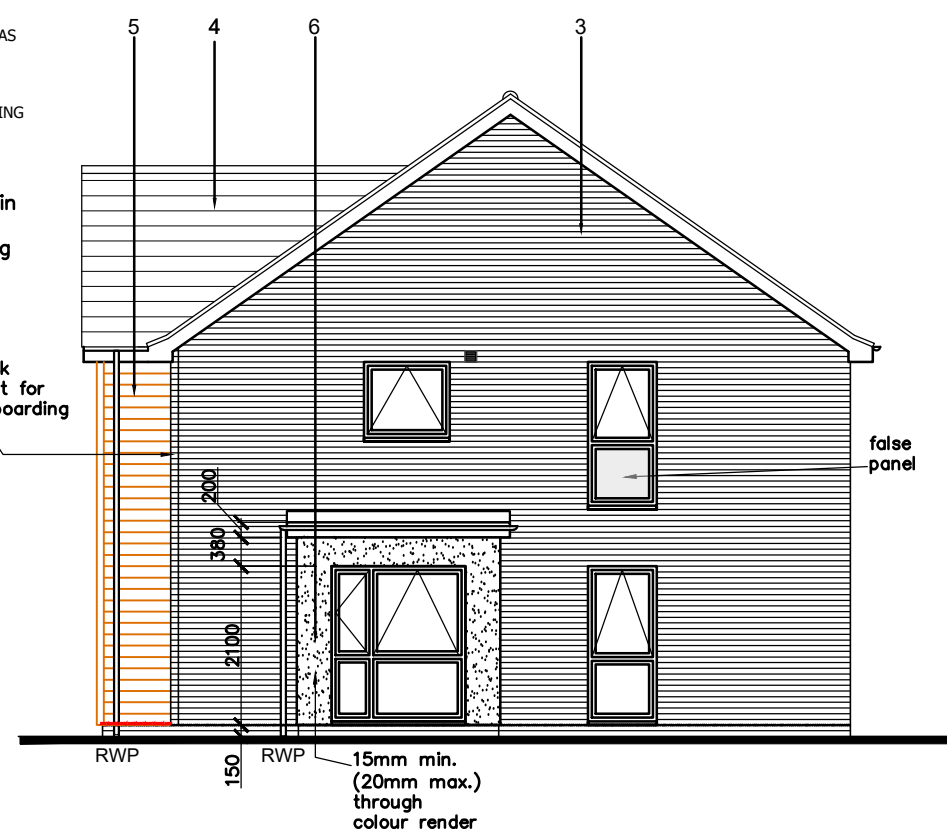

SIDE ELEVATION

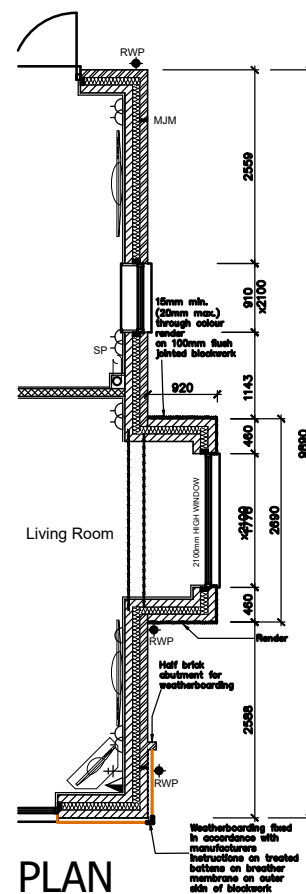

-	-	-
-	-	-
-	-	-
Rev		Date



PERSIMMON
Together, we make a home

Persimmon Homes Thames Valley
Persimmon House, Knoll Road,
Camberley, Surrey GU15 3TQ
Tel: 01276 808080

Site:	Date:
Phase 2B Littlehampton 2nd Application	May 2021
Scale:	1:50 @ A3
Dwg No:	545-PL-WALL-DET-04

Drawing Title:
Marylebone - Square Bay Detail

Drawing Status:	Drawn by:	Checked by:
SUBMITTED	AT	ME/RC
	Rev:	-