




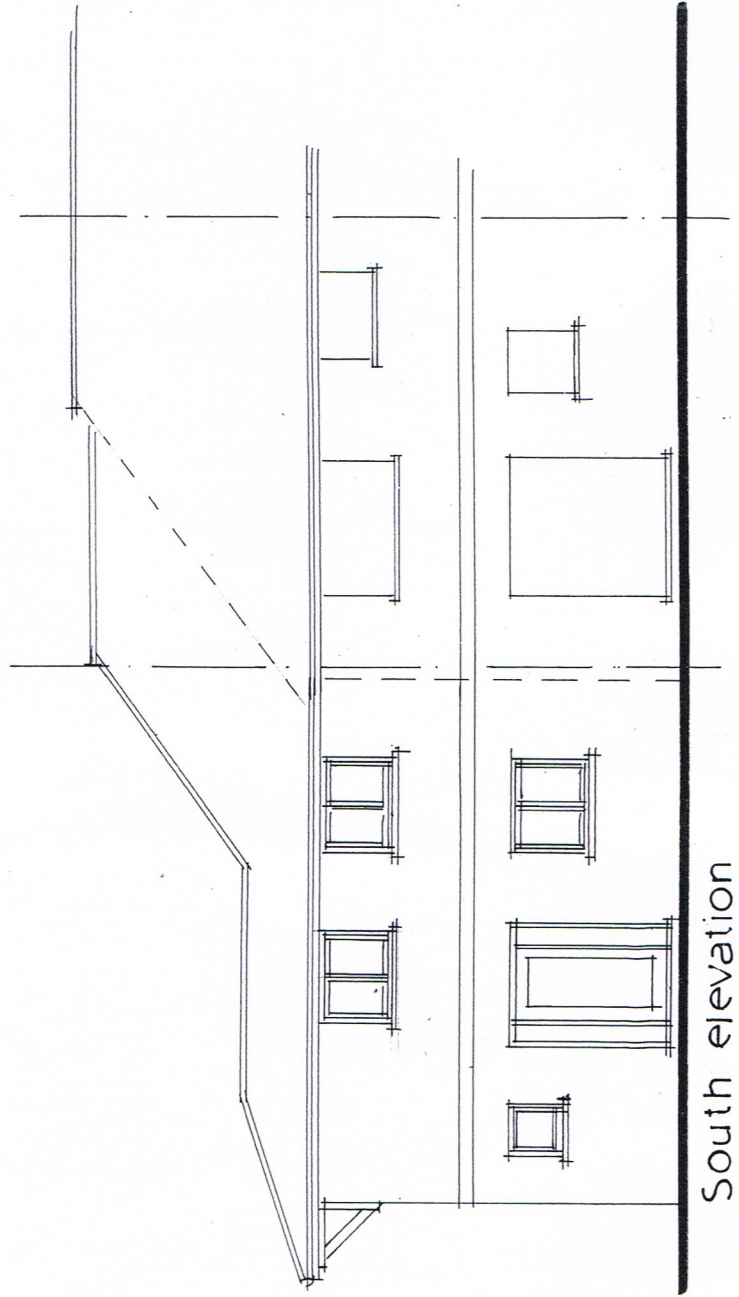


South elevation

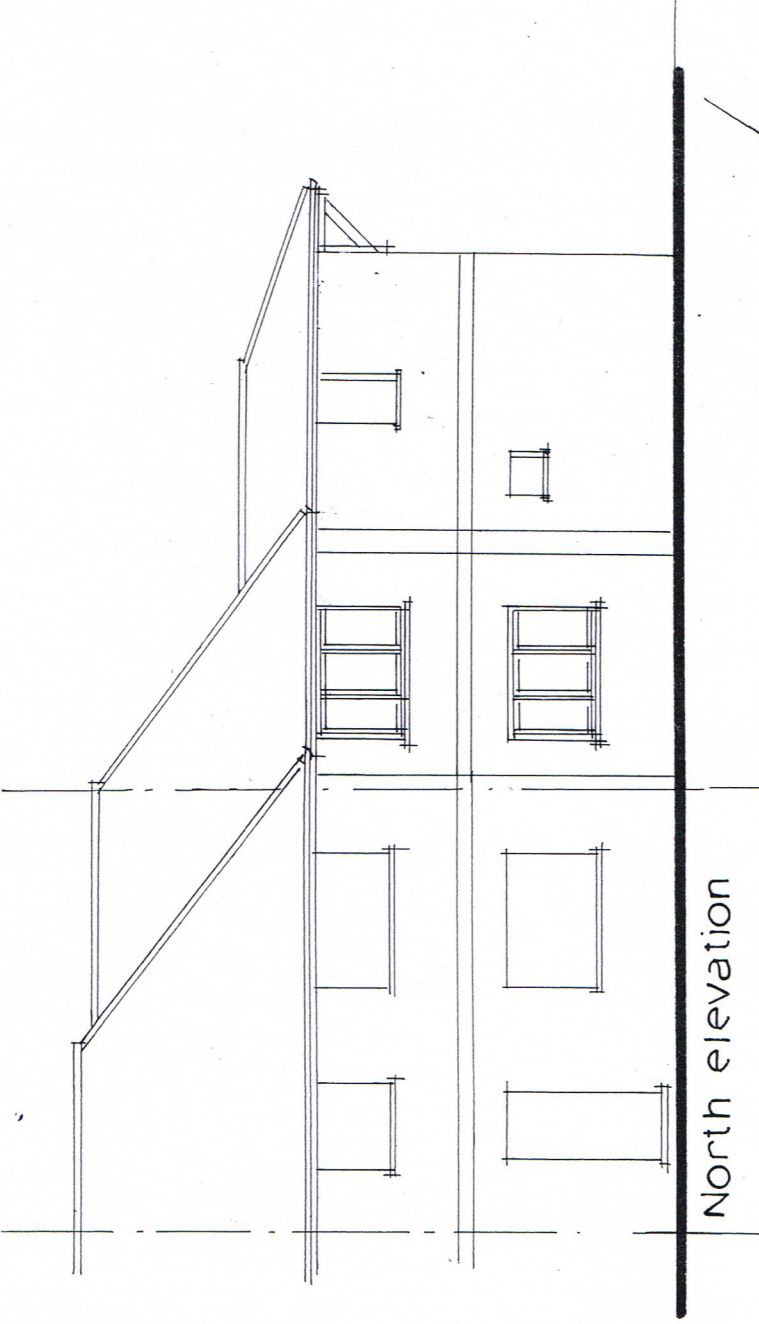


North elevation

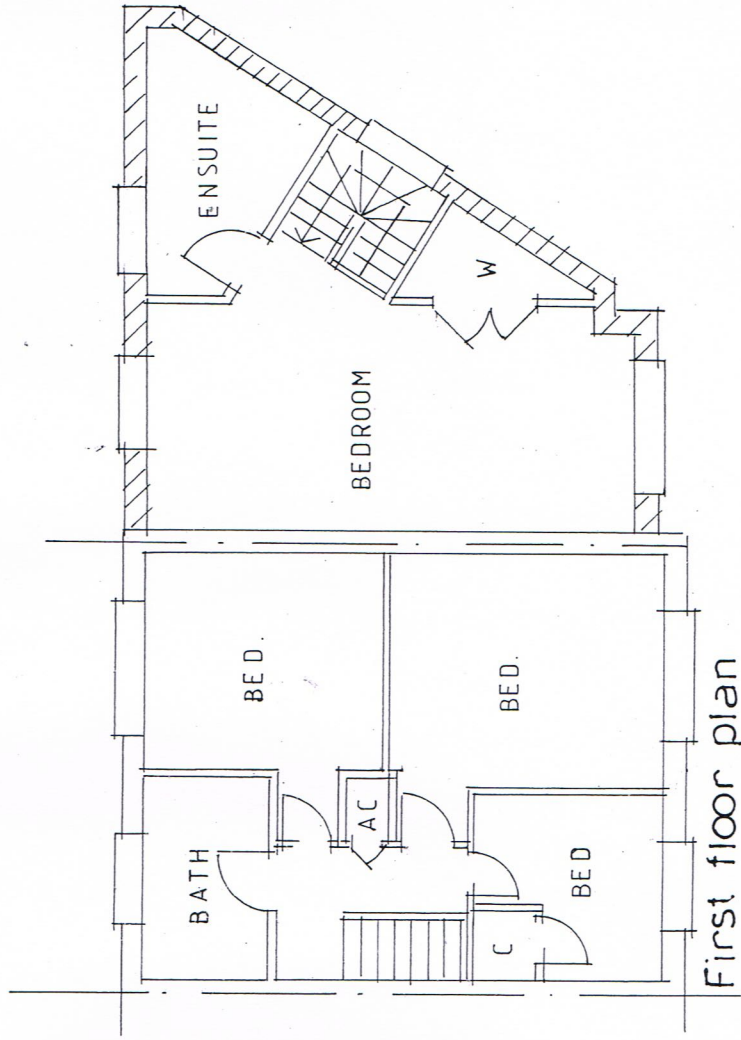

First floor plan

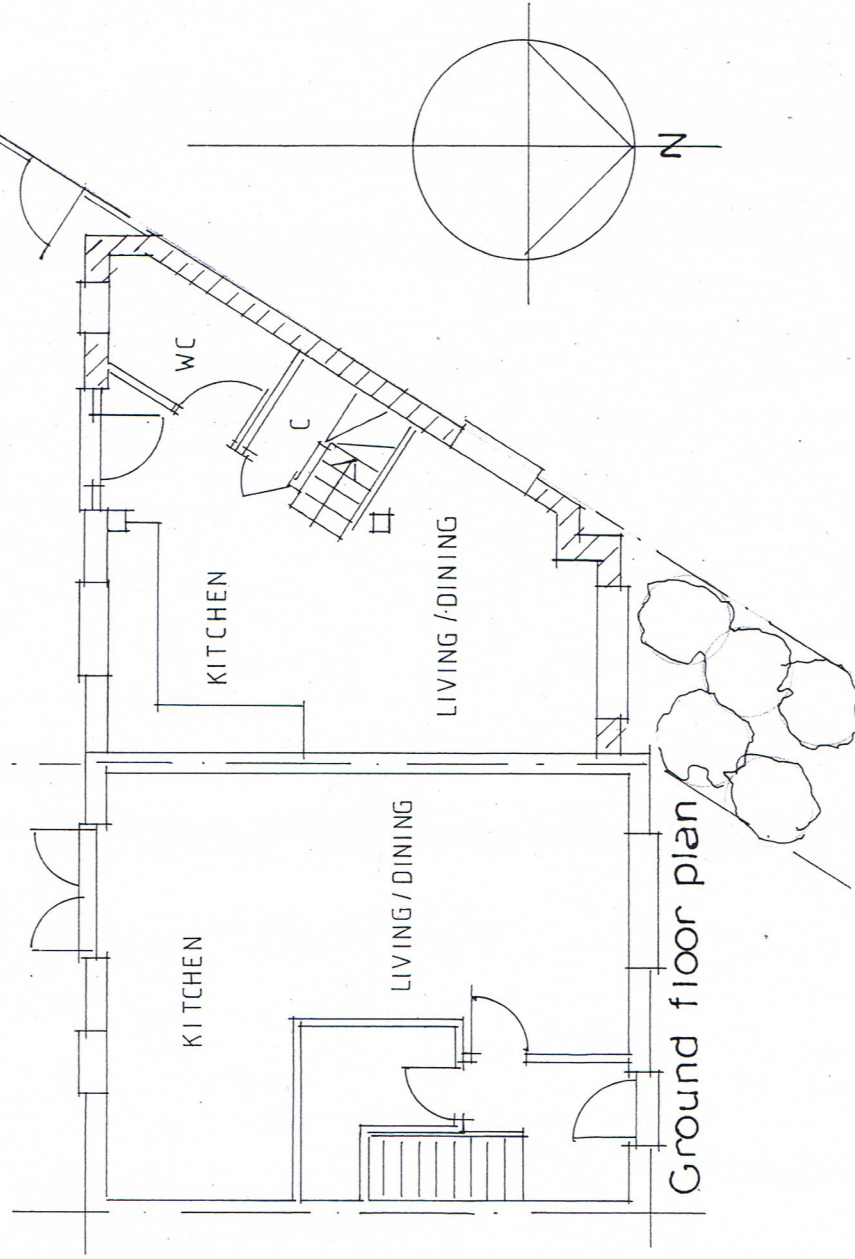

Ground floor plan

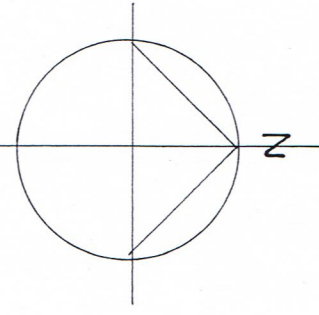

RJCA Chartered Architects

The White House, 2 Lavant Road

Chichester, West Sussex PO19 5RQ

Tel: 01243 779600

Mobile: 07973435493

Email: rjcatkinson@btinternet.com

Project Name: Land adjacent 75A Clun Road

Drawing: Proposed small dwelling

Drawing Number: 2013/14/05

Rev.

C