



2.1 X 1.2 TIMBER CUB
SITED WITH FELS ROOF.

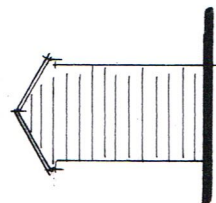


S.E. Elev.


SCALE 1:100 AT A4

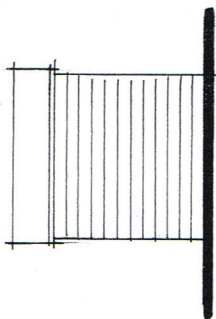



N.E. Elev.

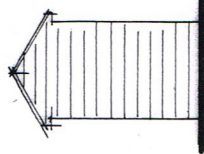


N.W. Elev.

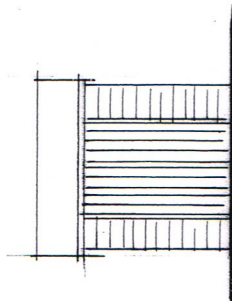

S.W. Elev.

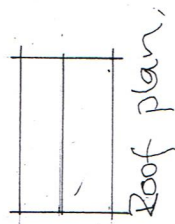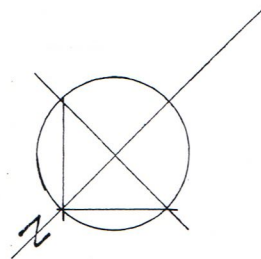

Roof plan.

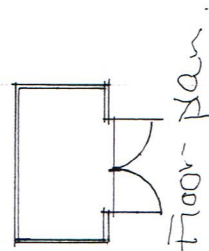

Floor plan.

LAND ADJACENT 75A CUM RD
CYCLE SHED / SMOKE SHED
2013/14/06 (29/06/2017).