
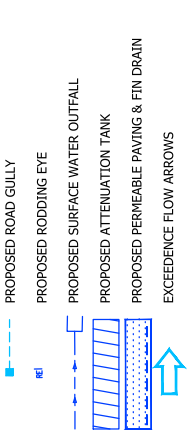


**DRAINAGE KEY:**

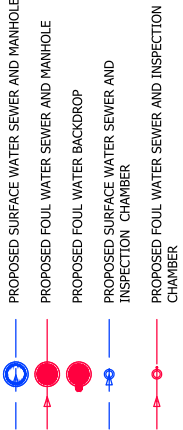

PROPOSED FOUL RISING MAIN

LEVELS KEY:

FL=1.45 PROPOSED FLOOR LEVEL

1/200 PROPOSED GRADIENT

150 GB PROPOSED GRAVEL BOARD RETENTION



PROPOSED RETAINING WALL

NOTES:

1. This drawing is not to be scaled.
2. Drawing based on Persimmon Homes Thames Valley Architect's 'Site Layout' drawing reference 545\_PL\_101, received on 04/06/2020.

FOR APPROVAL

|     |   |    |            |
|-----|---|----|------------|
| P10 | Surface water pipe from SW-52 to SW-57 (approx. 110m) increased from 255kpa to 300kpa in order to remove standing for flood in the 1st/0v/0v climate | SF | 20/04/21   |
| P9  | Water added along the Trestle Post Barrier around the attenuation tank. (Couded) (TC)                                                                | SF | 13/04/21   |
| P8  | Frostbath in clouded area amended to match revised Architects layout received on 26/03/2021. 2nd line boundary amended. (TC)                         | SF | 30/03/21   |
| P7  | Surface water manhole reference SW-58 moved in order to align with the proposed layout and facilitate positioning of proposed trees. (SF)            | SF | 07/01/21   |
| P6  | Attraction tank 01A and 01B lowered and depth increased. (SF)                                                                                        | SF | 05/01/21   |
| P5  | Microdrainage pipe fabric added. (TC)   | SF | 23/12/20   |
| P4  | Drawing updated following revised layout. Key Updated (TC)                                                                                           | SF | 02/10/20   |
| P3  | Surface Water Attenuation updated, note about Phase 2 overflow added, outfall sleeve and OWA ditch added. Excavation from above added. (SF)          | SF | 06/07/20   |
| P2  | Drawing updated following revised layout. (TC)   | SF | 05/06/2020 |
| P1  | Initial Issue. (TC)   | SF | 04/06/2020 |

| rev. | amendment | checked | date |
|------|-----------|---------|------|
|------|-----------|---------|------|



**Mayer Brown Limited**  
Lion House Oriental Road Woking Surrey GU22 8AR  
Telephone 01483 750 508 Fax 01483 750 437  
wokingoffice@mayerbrown.co.uk www.mayerbrown.co.uk

PERSIMMON HOMES THAMES VALLEY

project

PHASE 4  
LITTLEHAMPTON

|       |               |          |          |            |    |
|-------|---------------|----------|----------|------------|----|
| scale | 1:250         | drawn by | TC       | checked by | SF |
| date  | FEBRUARY 2020 |          | cad file | 20.DWG     |    |

DRAINAGE AND LEVELS  
GENERAL ARRANGEMENT DRAWING  
(SHEET 2 OF 3)

|                             |             |          |
|-----------------------------|-------------|----------|
| Mayer Brown Limited jobcode | suitability | revision |
|                             | -           | P10      |
| drawing number              |             |          |

PHLITTLE P4-20-2

