



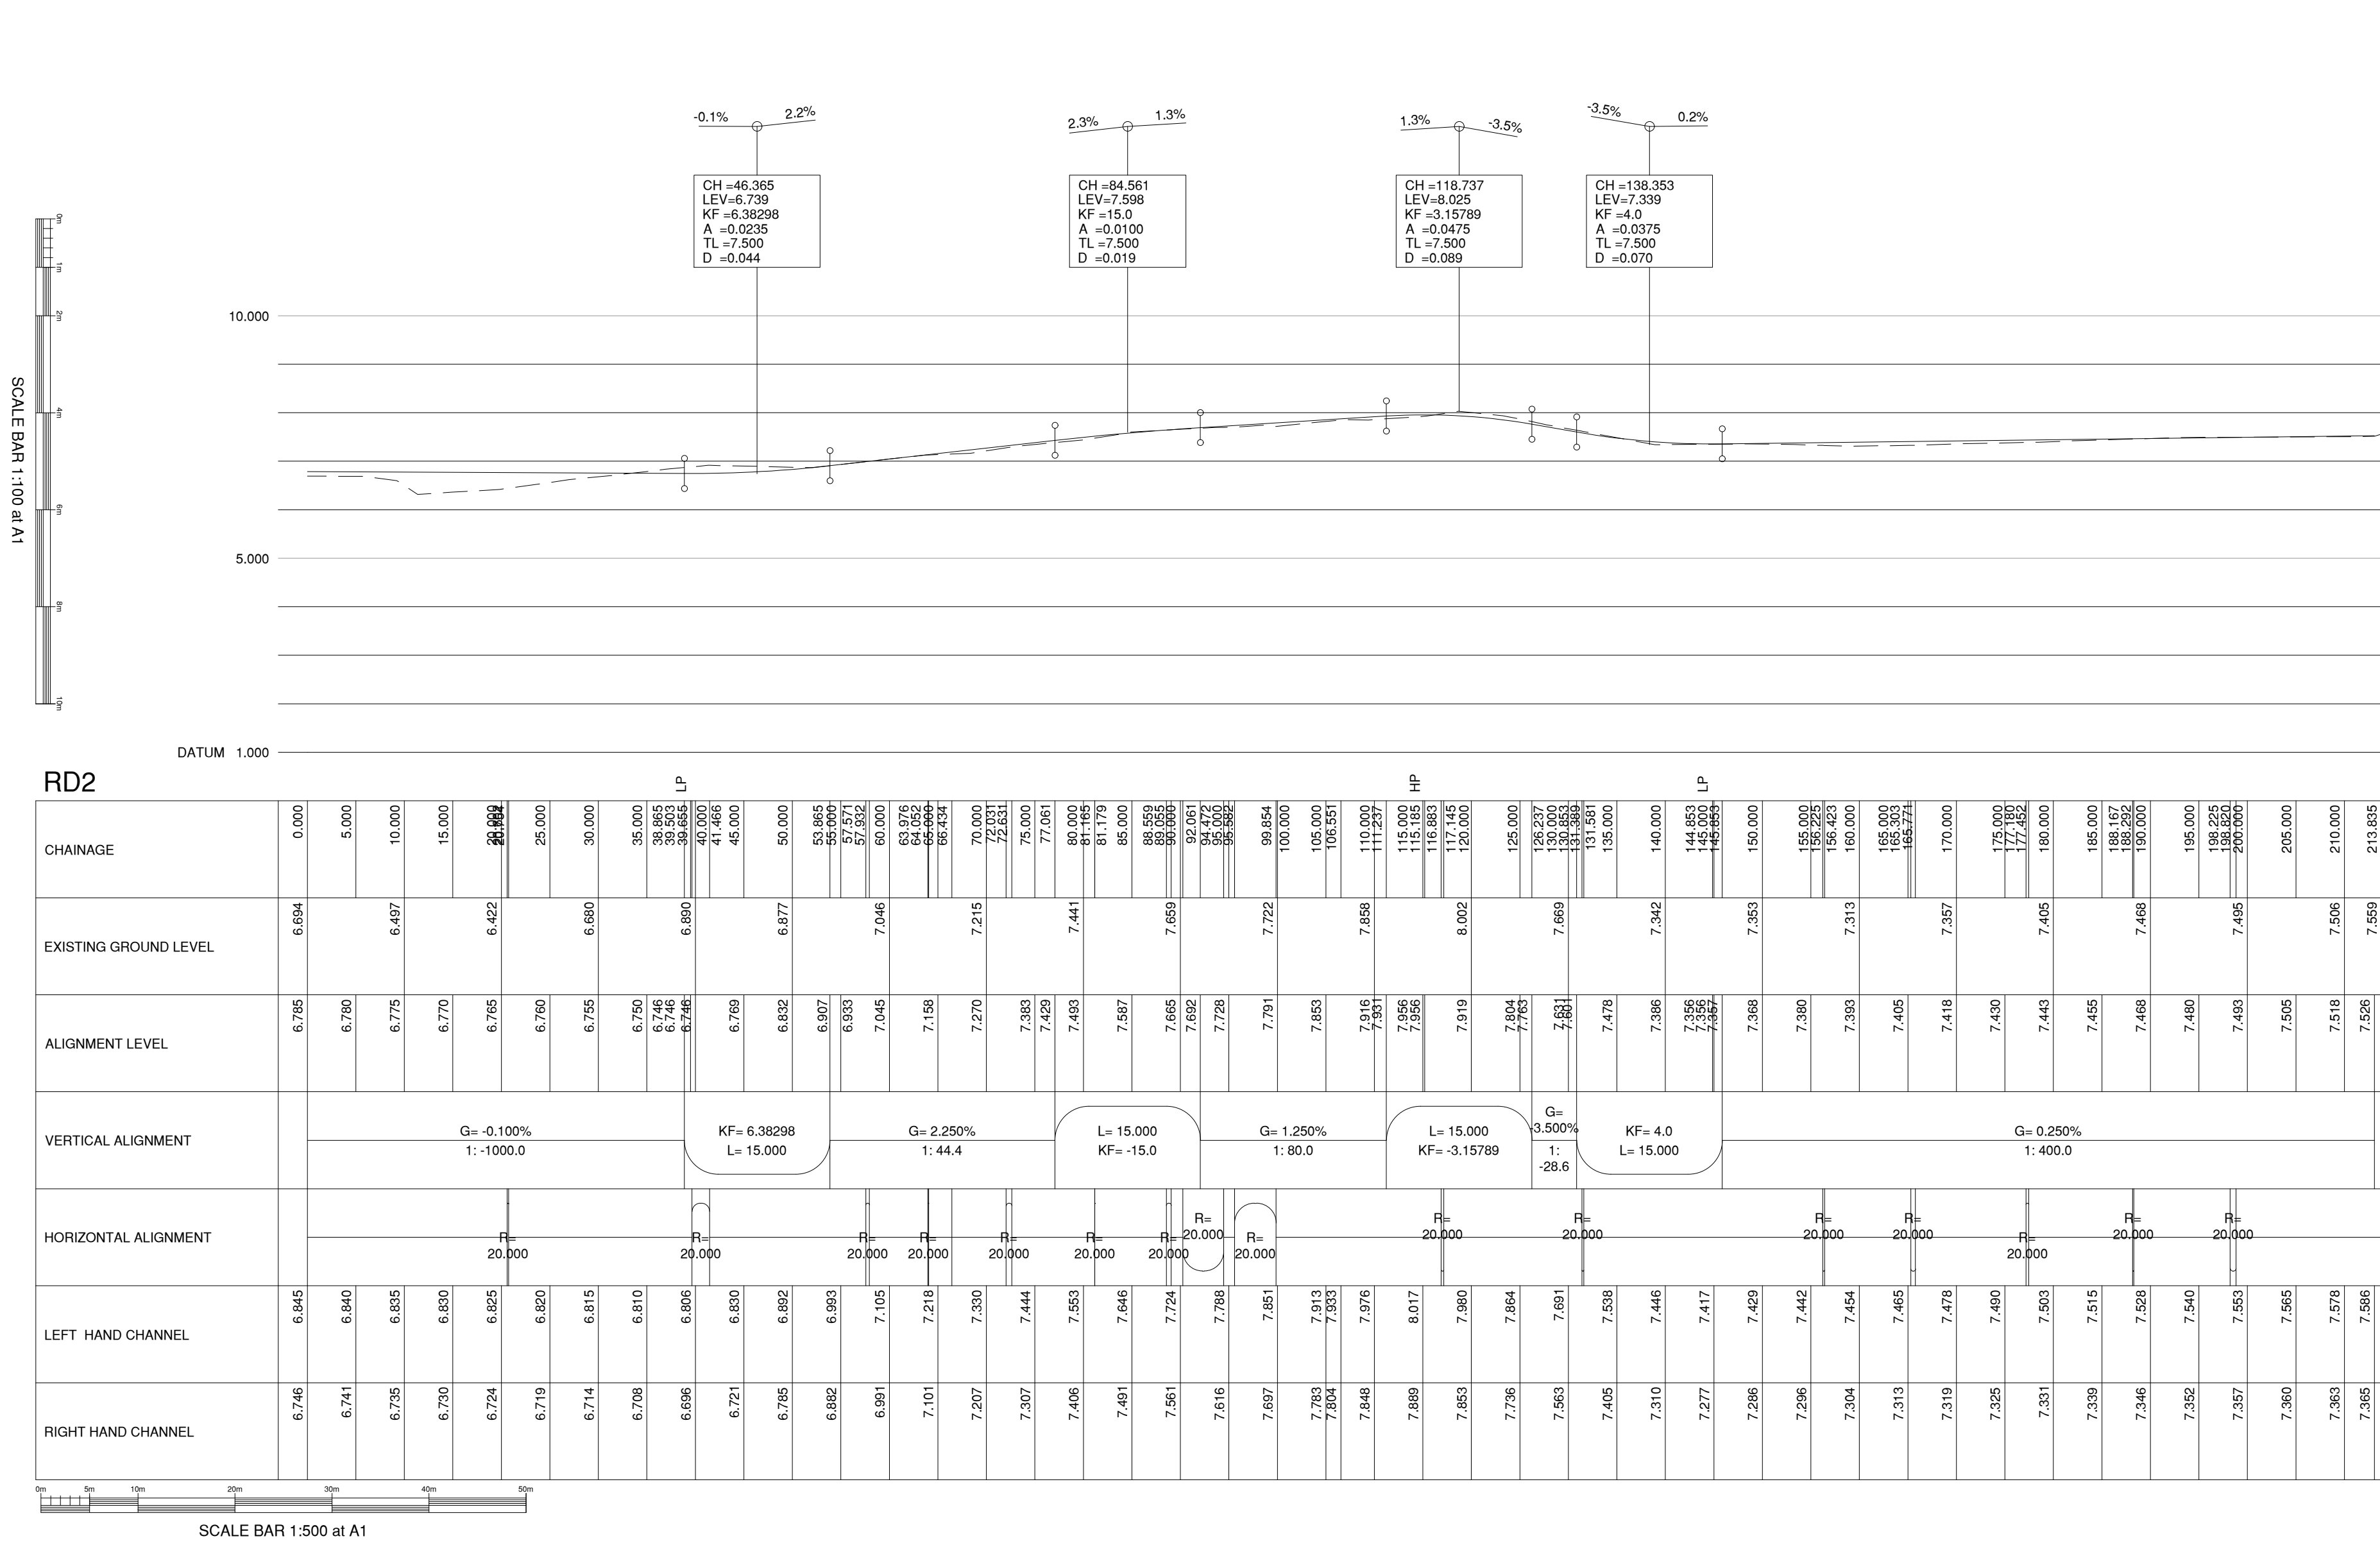

Manhole Number	Cover Level	Connections	Pipe			Manhole Size	Types	
			Code	Inverts	Diams		Manhole	Cover
S1	7.449	1	1 1.001	5.100	150	1800	Type B Catchpit	D400
E. 503136.740	2.199							
N. 103689.762								
S2	7.217	1 2	1 1.000 2 2.000	5.438 5.438	150 150	600	Type D	D400
E. 503135.390	1.629							
N. 103679.594		0	0 1.001	5.438	150			
S3	7.452	1	1 1.000	6.102	150	600	Type D	D400
E. 503114.248	1.200							
N. 103682.390		0	0 1.000	6.102	150			
S4	7.158	1	1 2.000	5.808	150	600	Type D	D400
E. 503164.709	1.200							
N. 103675.717		0	0 2.000	5.808	150			

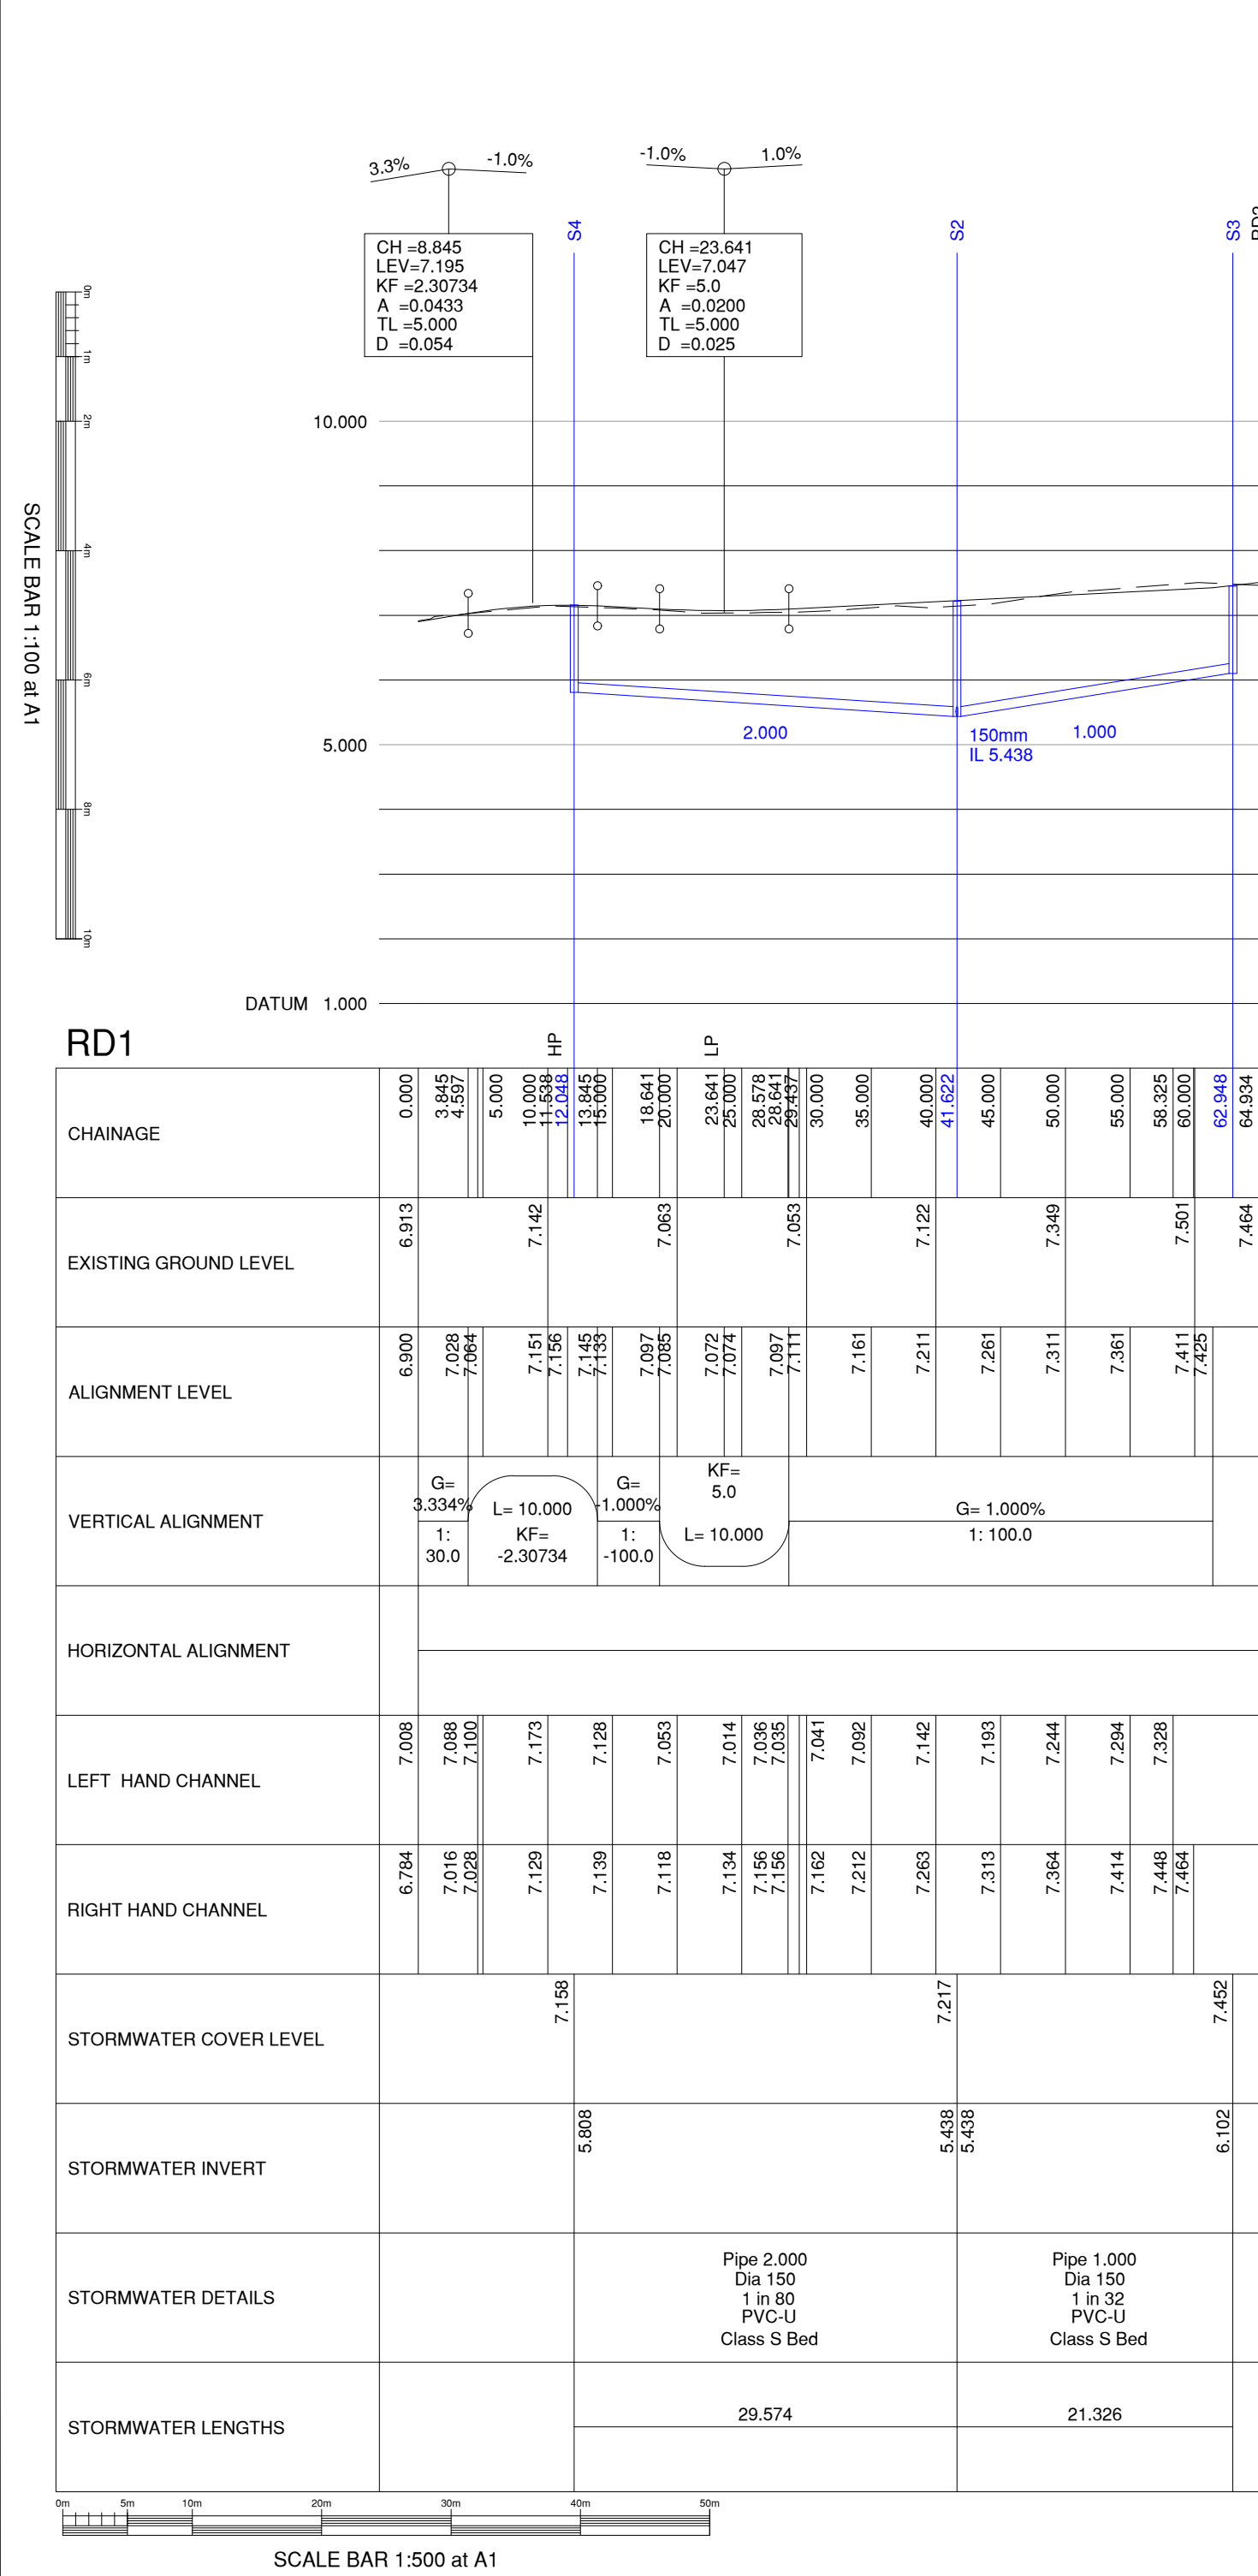