
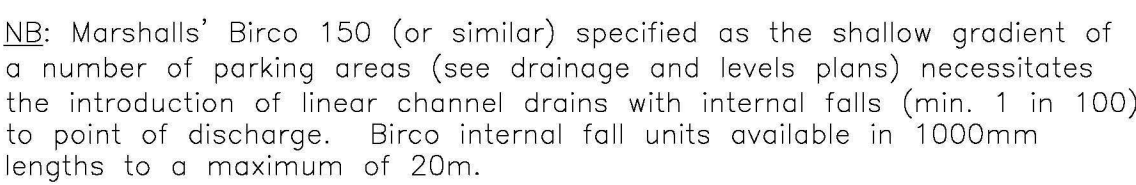
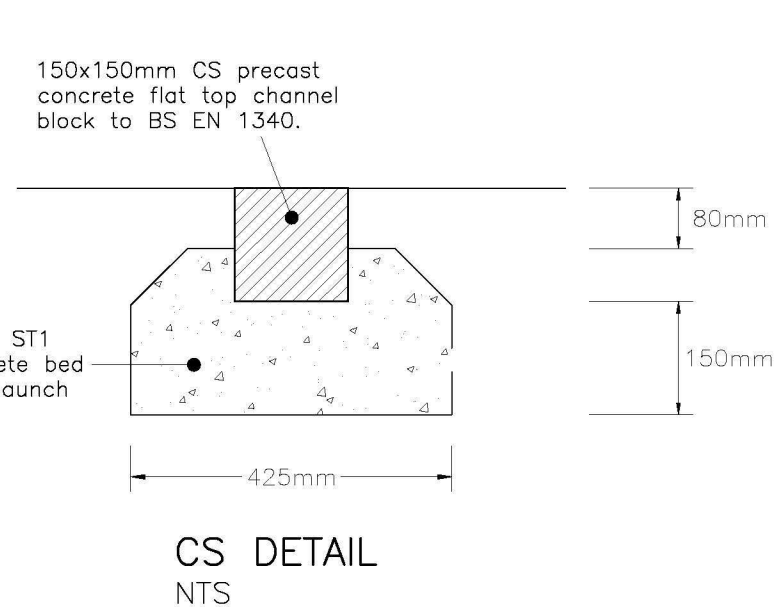


Minimum sub-base thickness for paved areas		
California Bearing Ratio (CBR) Values	Minimum thickness of Sub-Base (mm) (Consolidated in accordance with MCHW Volume 1 Clause 10B, Table 8/1)	
	Without Geotextile Underneath	With Geotextile Underneath
Less Than 2%	N/A	300
2% to 3%	325	225
3% to 5%	250	150
5% to 7%	150	
7% to 20%	100	

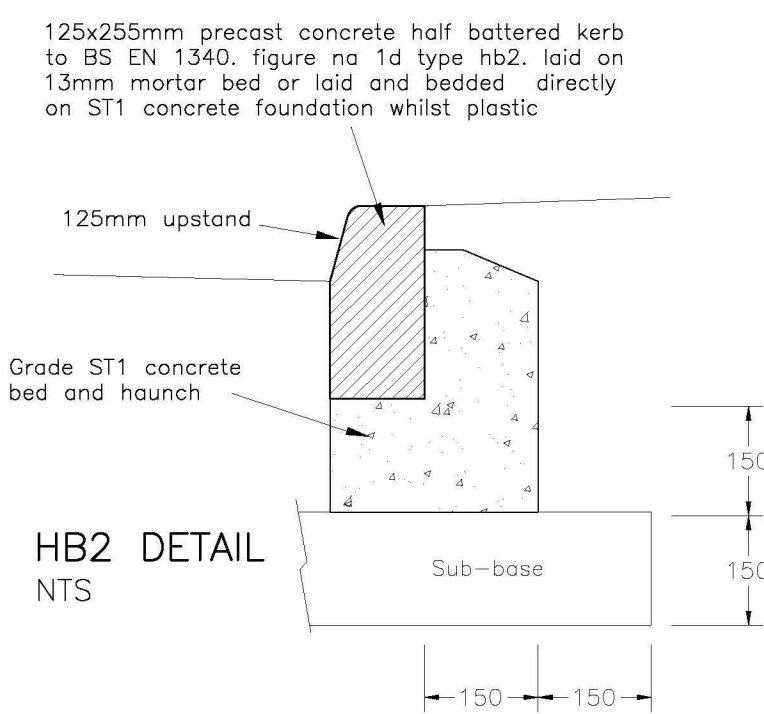

Additional construction details being sought from Marshalls (added when available), however, specification and further detail is available online:
<https://www.marshalls.co.uk/commercial/assets/documents/product-specifications/wmgs05.pdf>

Covers must be C250 classification for private drives and D400 for all shared drive/parking access areas. Style of cover to be confirmed with Client or Landscape Architect.

REV. No.	DATE	DESCRIPTION	INITIALS	
Client				
Persimmon Homes (Thames Valley)				
Project Phase 2 Littlehampton				
Title	Scale As Shown @A1 Checked RC	Date July 2020 Drawn AT	Drawing No. 5691:23PL	Rev —
Area in Abyeance — Construction Details				