

Persimmon Homes

North Littlehampton: Parcel C1 and part Parcels B2, B4 and C2

LEAP

**LA106
(Rev0)**


Approved 126 units RM Scheme

Key

-  Proposed bark mulch
-  Proposed self-binding (compacted) gravel: buff colour
-  Proposed timber edging
-  Proposed bow top fence with self-closing gate
-  Proposed timber play equipment (Miracle Design and Play Ltd or equivalent).
-  Proposed boulders
-  Proposed bench
-  Proposed grass
-  Proposed mixed native hedge on southern boundary (refer to LA101 for details)
-  Proposed hazel coppice planting (refer to LA104 for details)
-  Proposed tree planting (refer to LA101 for details)
-  1 in 3 slope

0 2 4 6 8 10 metres

Scale 1:100 @ A1

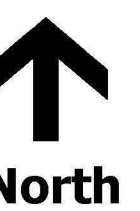


A088461 LA100-108 Rev[O].dwg 16 Sept 2019

5th Floor, Longcross Court, 47 Newport Road, Cardiff CF24 0AD
Tel: +44 (0) 29 2082 9000 Fax: +44 (0) 29 2045 5321
Email: info@wyg.com www.wyg.com

Based upon Ordnance Survey data with the permission of Ordnance Survey on behalf of the Controller of her Majesty's Stationery Office, © Crown copyright. WYG Environment Planning Transport Limited 2019. License no: AR 1000 17603


© WYG Environment Planning Transport Limited 2019. Registered in England Number: 3050297

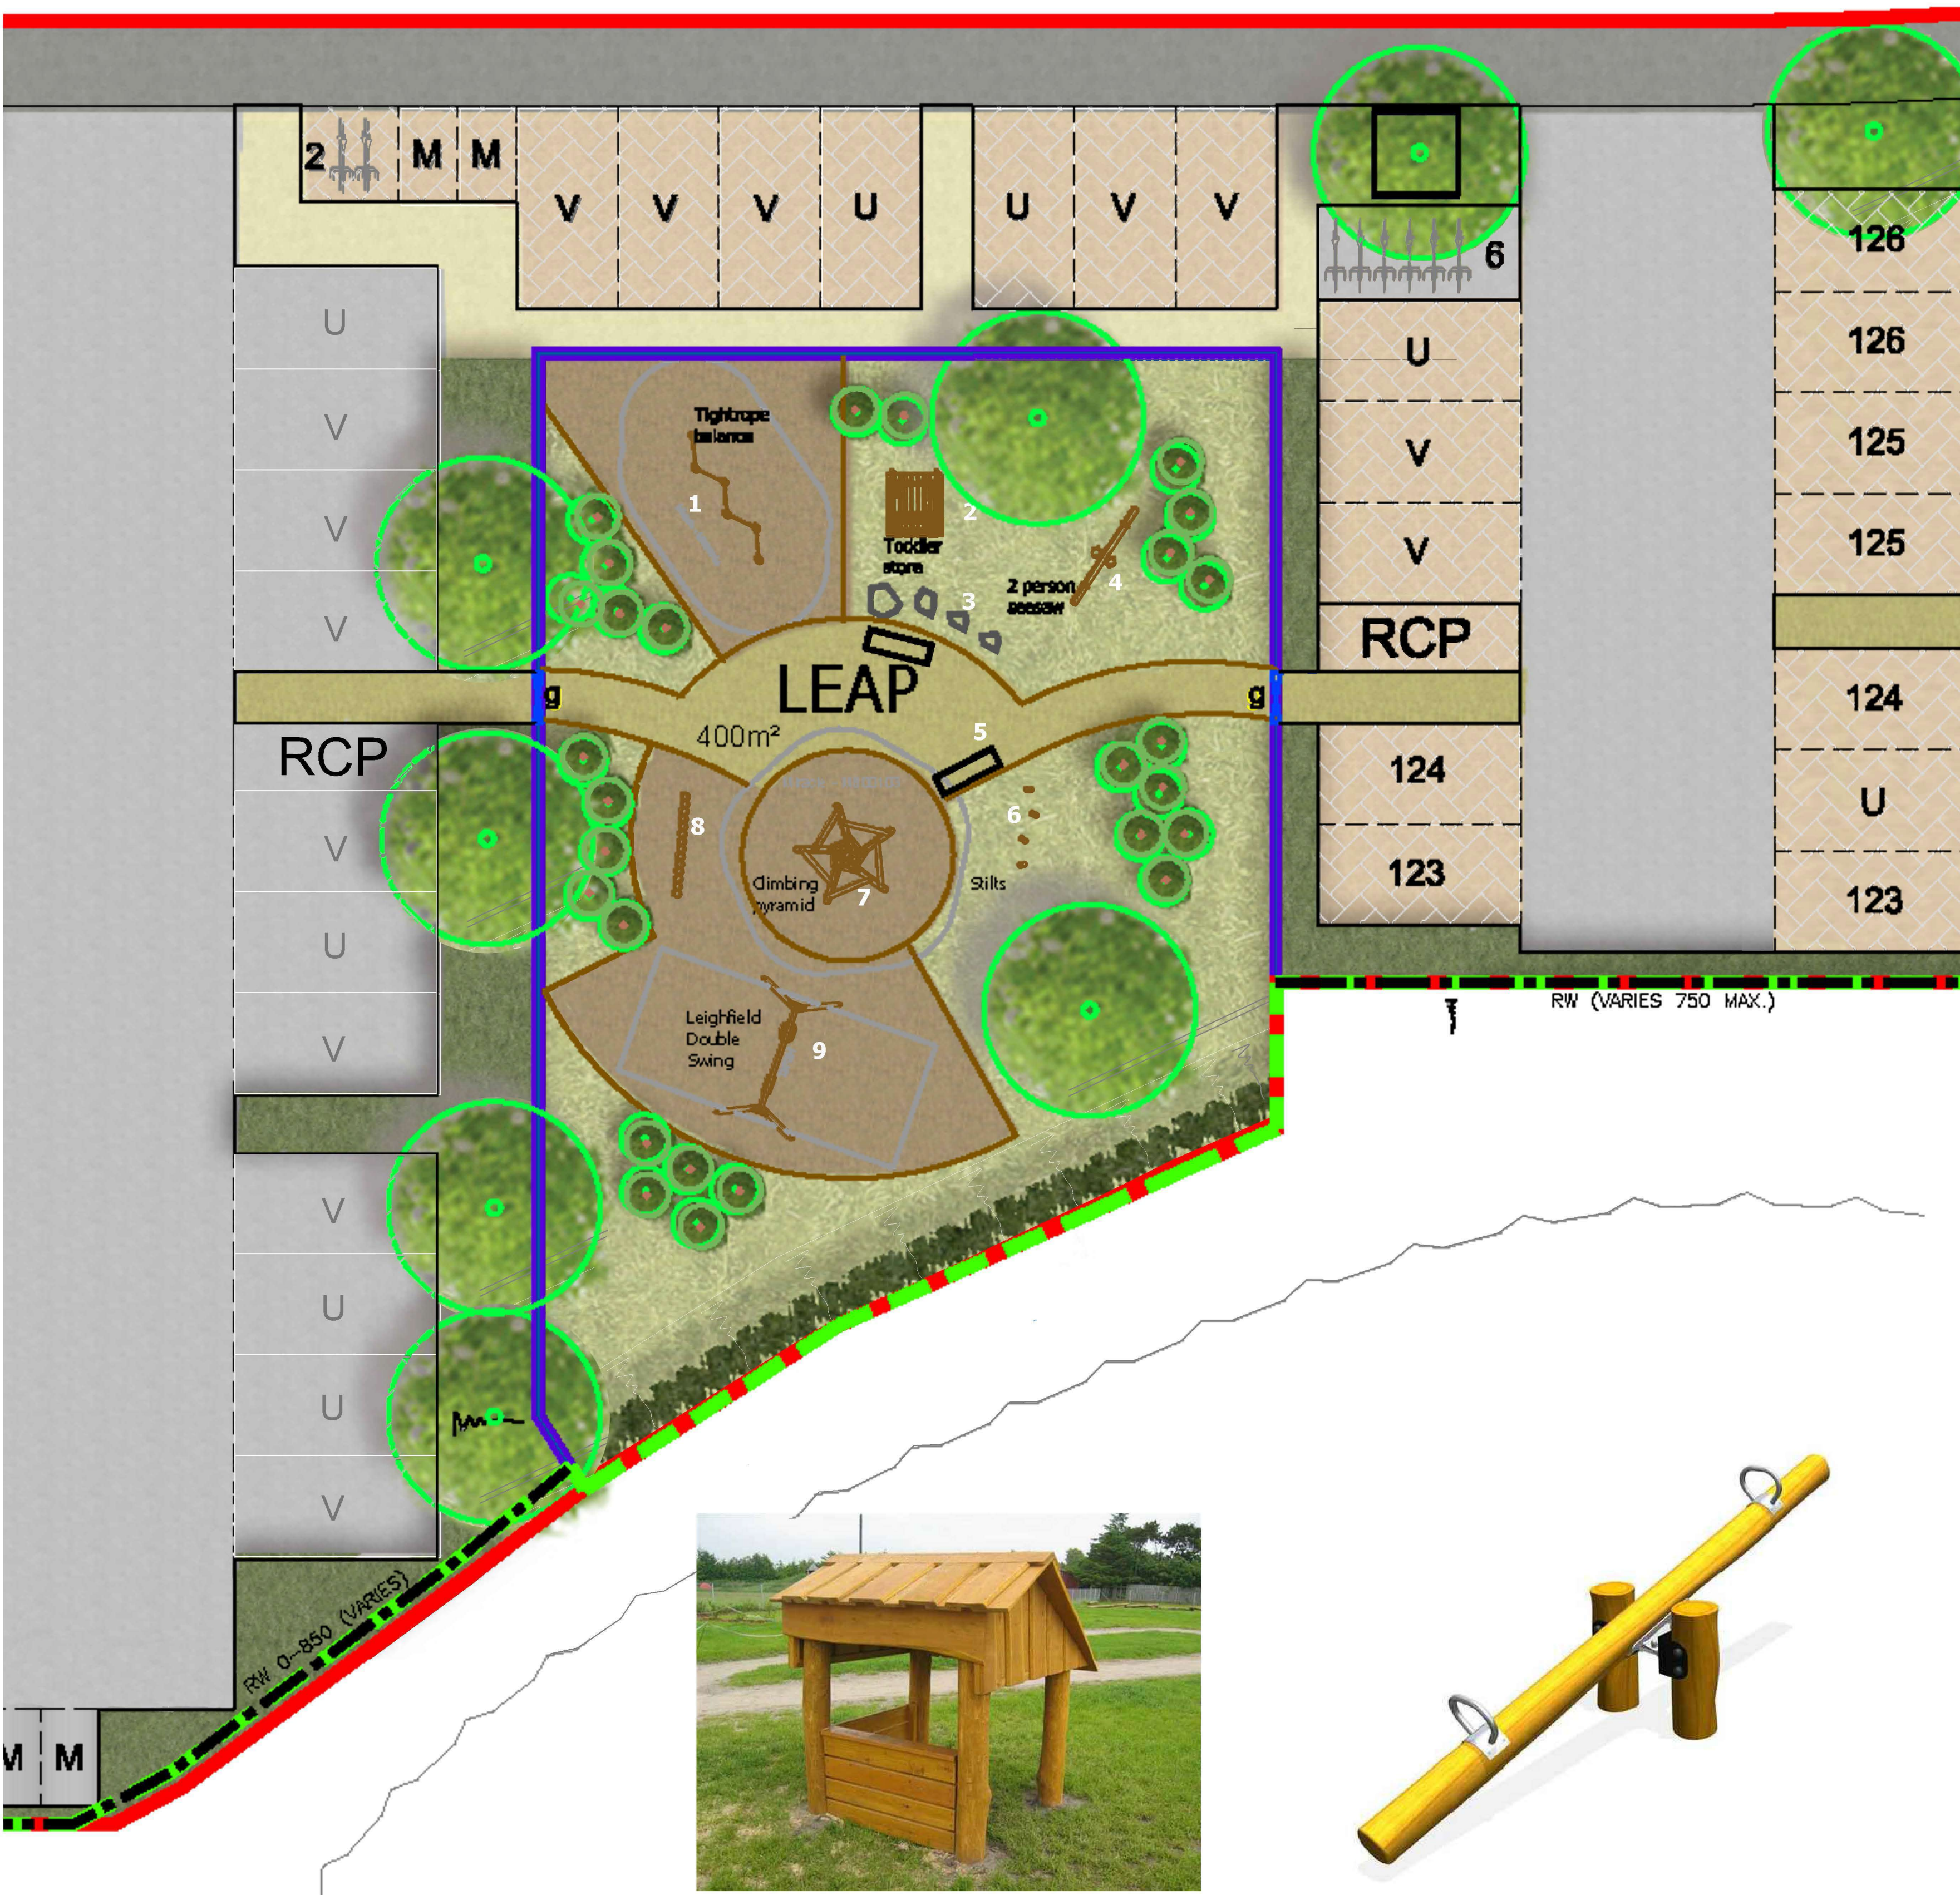

1 Tightrope balance



2 Toddler store

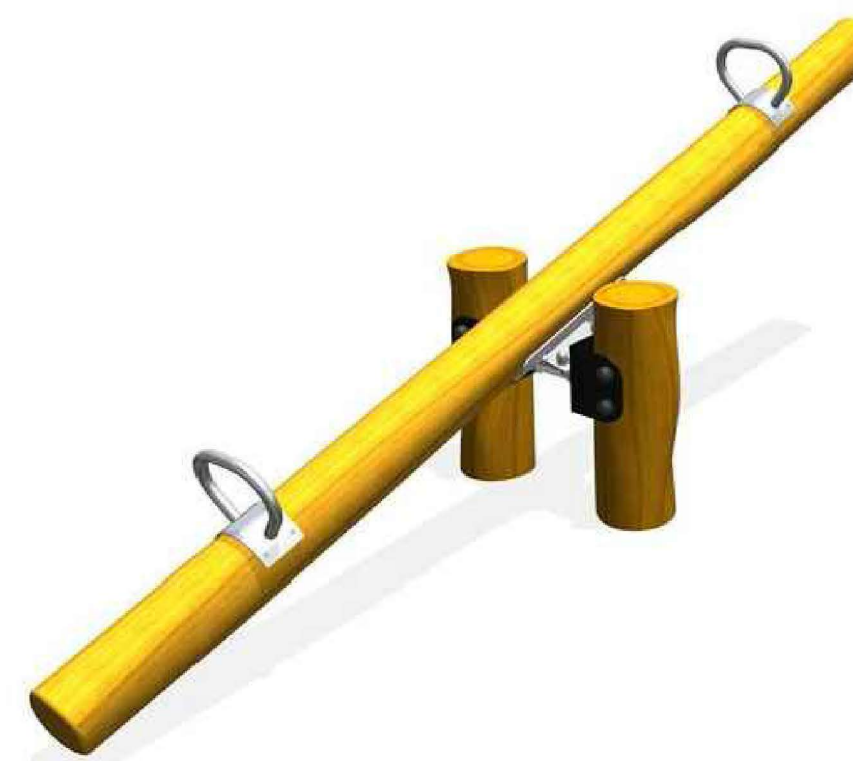

4 2 person seesaw



8 Palisade retainer



3 Play boulders



5 Bench



9 Leighfield Double Swing