

EXISTING



PROPOSED



1no Std. Int. Illum.
Projecting Sign.
600 x 900mm

Internally Illuminated Fascia Sign - 8790 x 1080mm (H) O/all



SIGN
2000

Units 3 & 4
Deacon Trading Estate
209 - 211 Vale Road
Tonbridge, Kent.
TN9 1SU
T +44 (0)845 265 2000
F +44 (0)1732 357101
E info@sign2000.co.uk
www.sign2000.co.uk
Sign 2000 Limited
Registered Office: as above
Registered in England
No: 2280175

DWG NO:
C - LITTLEHAMPTON-1A

SHEET:
1 of 1

ISS	DATE	ISS	DATE
A	30.6.12		

File Location:
data (F) SUPERDRUG2012
Littlehampton

Title:
LITTLEHAMPTON
Visual (655)




Scale:

DRAWN BY: JACQUIW

CHECKED BY:

All dimensions in millimetres (mm)
unless otherwise stated

THIRD ANGLE PROJECTION
(where appropriate)

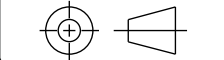

ANY MODIFICATIONS
MUST BE REPORTED
TO DRAWING OFFICE.

Colour references are
indicative only, subject
to printer limitations.



This drawing /or document
is the property of Sign 2000.
It must not be copied
(in whole or part) or used for
manufacture, without prior
consent of the owner.