


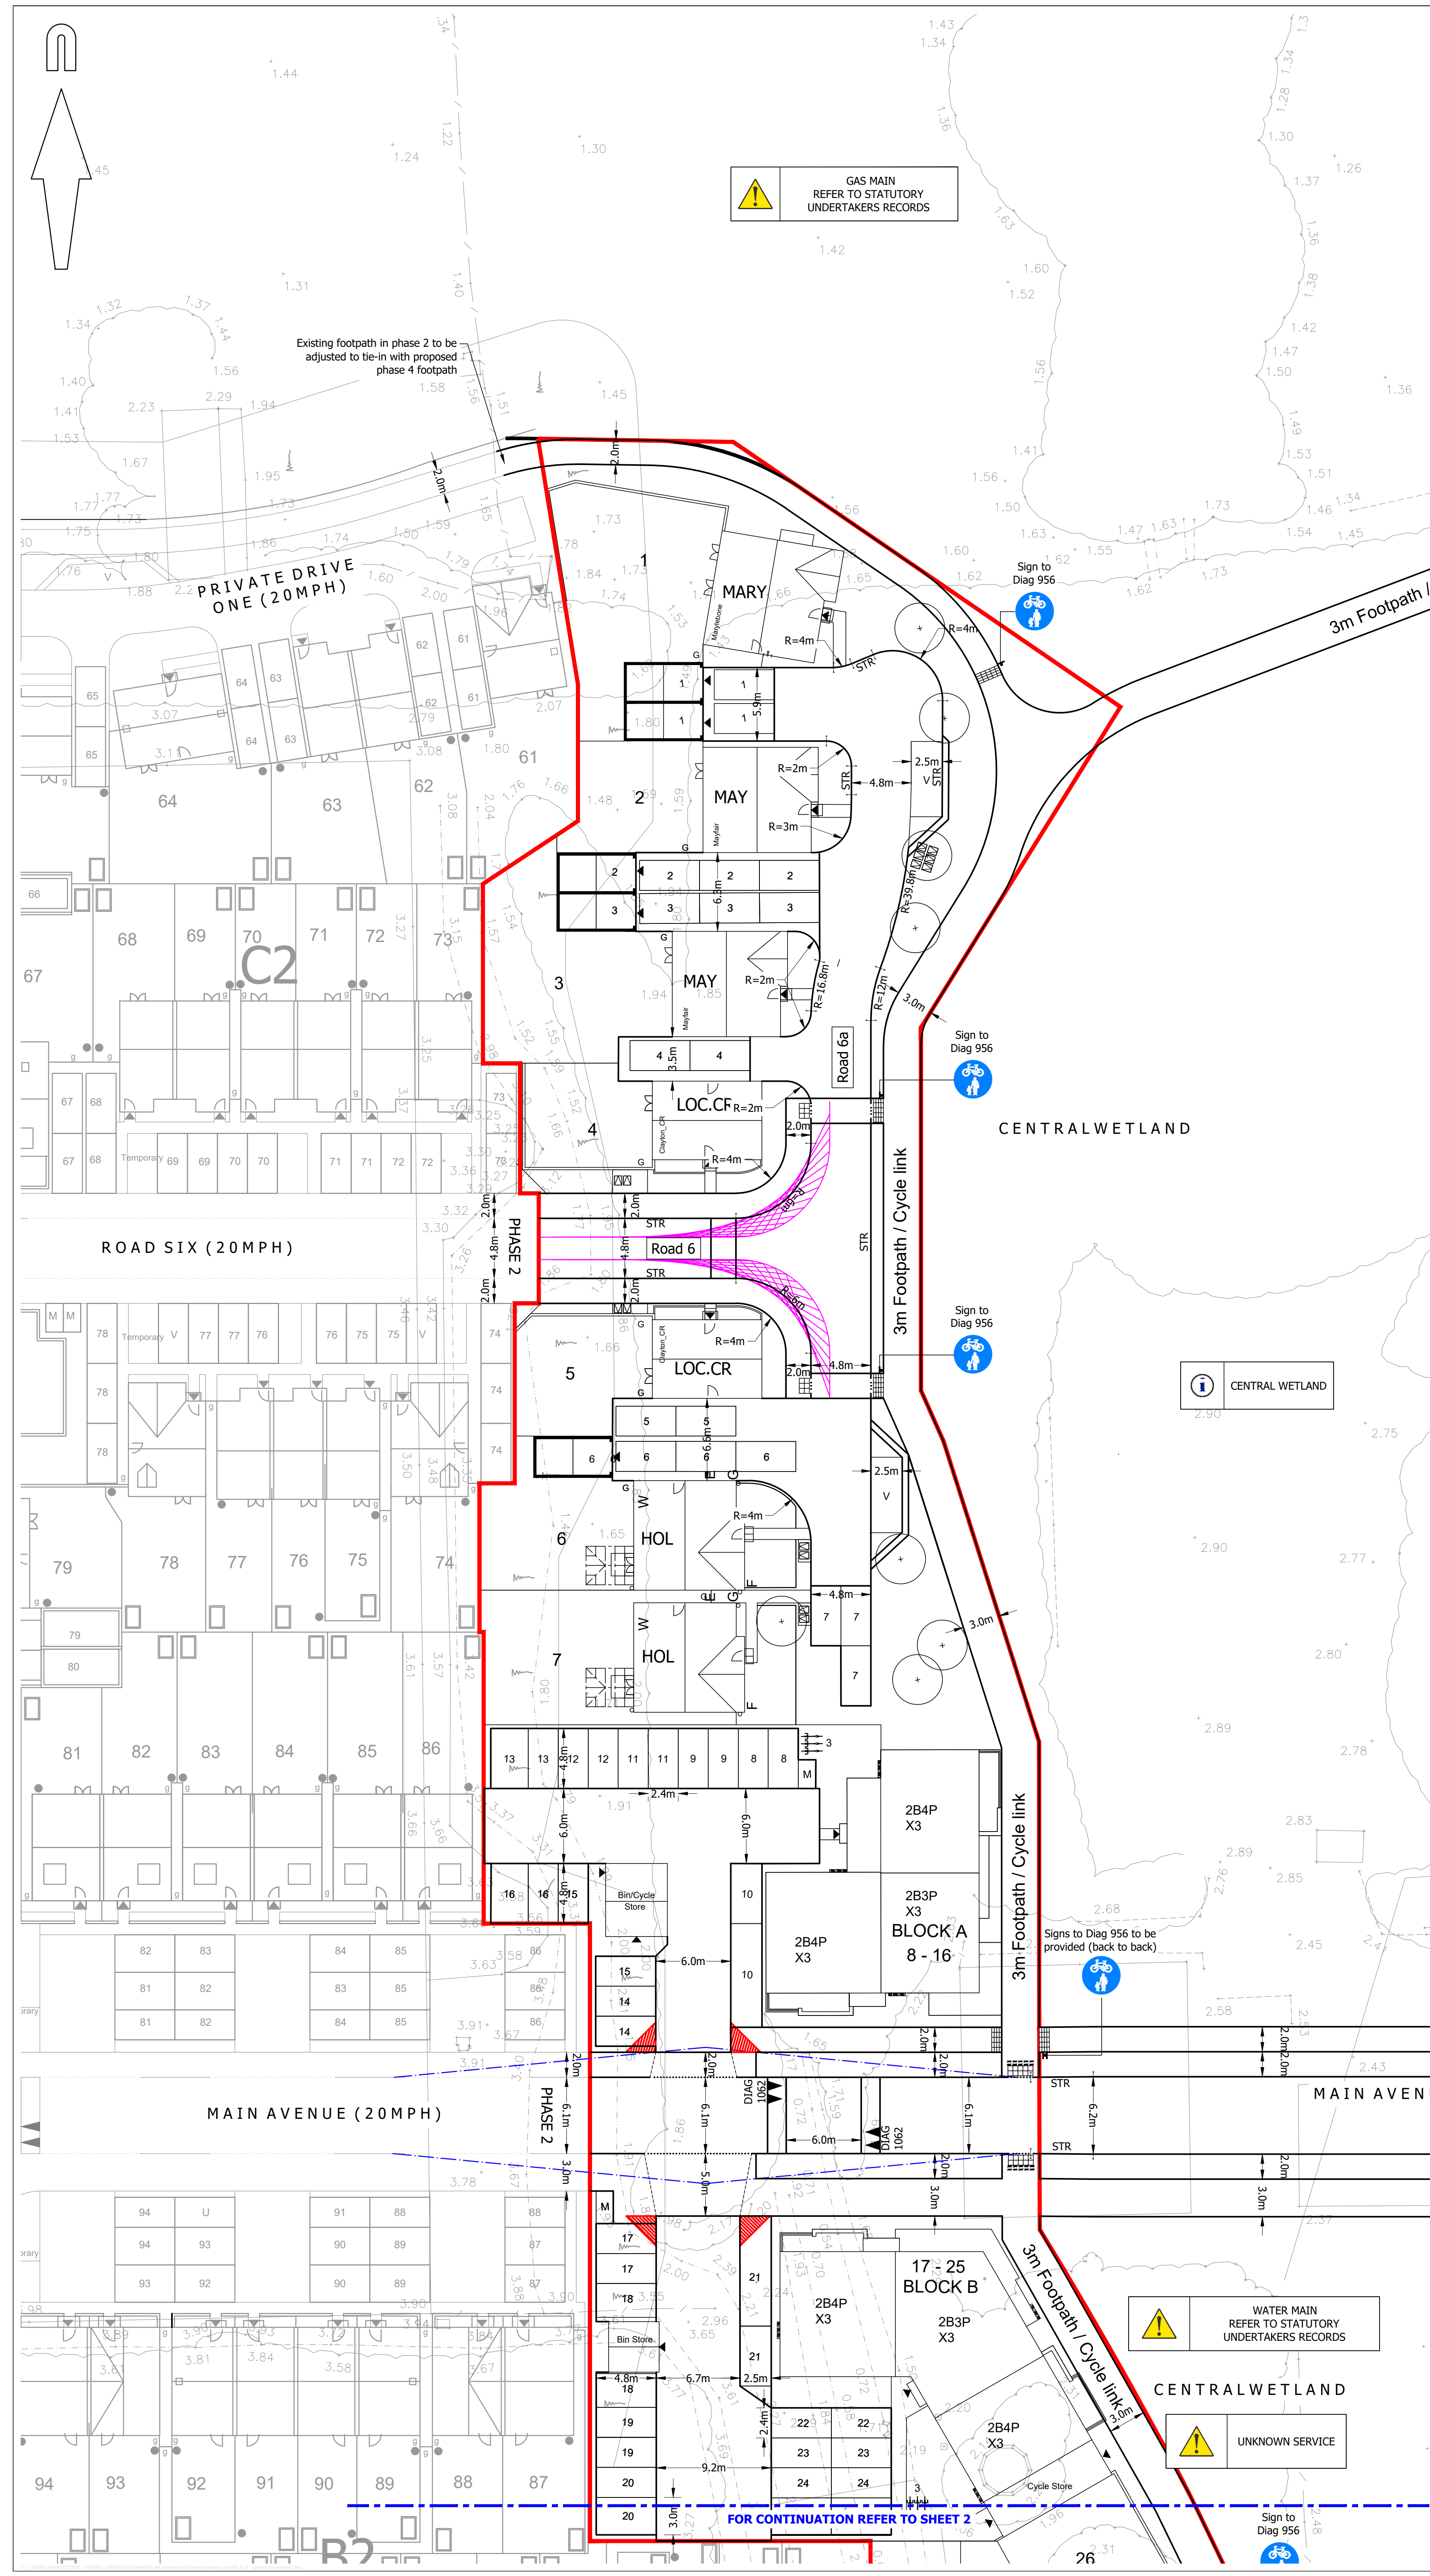

© Mayer Brown Limited Copyright. The drawings, information and data recorded in this document ("the information") is the property of Mayer Brown. This document and the information are solely for the use of the authorised recipient and this document may not be used, copied or reproduced in whole or part for any purpose other than which it was supplied by Mayer Brown. Mayer Brown makes no representation, undertakes no duty and accepts no responsibilities to any third party who may use or rely upon this document or the information.

## A1 ORIGINAL

© Crown copyright and database rights 2021. Ordnance Survey 0100031673.

### KEY

- EXISTING KERB LINE
- PROPOSED KERB/EDGING LINE
- PROPOSED DROPPED KERB
- DIAG 1234 PROPOSED ROAD MARKING
- PROPOSED TACTILE PAVING
- PROPOSED CORDUROY PAVING
- PROPOSED TRAFFIC SIGN AND SIGN POST
- JUNCTION VISIBILITY SPLAY 2.4m x 25m
- 11m FORWARD VISIBILITY AROUND BEND
- PEDESTRIAN INTERVISIBILITY 2.4m x 2.4m
- SITE BOUNDARY

### NOTES:

- Drawing based on Persimmon Homes Thames Valley Architect's 'Site Layout' drawing reference 545\_PL\_AP2\_101, received on 15/04/2021.
- Based on topographic survey by WYG drawing numbered GGL/A044029/LAY/01.

### KEY TO HEALTH AND SAFETY SYMBOLS

|  |                                                           |
|--|-----------------------------------------------------------|
|  | INDICATES A RESIDUAL RISK REQUIRING A COMPULSORY ACTION.  |
|  | INDICATES A RESIDUAL RISK FOR INFORMATION.                |
|  | INDICATES A RESIDUAL RISK REQUIRING A PROHIBITIVE ACTION. |
|  | INDICATES A RESIDUAL RISK AS A WARNING.                   |

### FOR INFORMATION NOT FOR CONSTRUCTION

|     |   |    |          |
|-----|---|----|----------|
| P10 | Drawing revised following revised Architects layout (2nd Application) dated 15/04/21. (TC)                                                                                  | SF | 20/05/21 |
| P9  | Junction between footpath linking phase 2 and 4, and cycleway amended to match revised Architect's layout received on 26/03/2021 (clouded). Red line boundary amended. (IC) | SF | 30/03/21 |
| P8  | Footpath linking phase 2 and 4 amended to a constant 2m width. (TC)   | SF | 18/03/21 |
| P7  | Drawing updated following Stage 2 RSA comments dated 28/11/2020. Key updated. (IC)                                                                                          | SF | 18/12/20 |
| P6  | Drawing updated following revised layout. (TC)   | SF | 02/10/20 |
| P5  | Kerbs updated in parking courts A & B and along the main avenue. (TC)   | SF | 09/06/20 |
| P4  | Drawing updated following revised layout. (TC)   | SF | 05/06/20 |
| P3  | Drawing updated following revised layout. (TC)   | SF | 14/04/20 |
| P2  | Drawing updated following revised layout. (TC)   | SF | 06/03/20 |
| P1  | Initial Issue. (TC)   | SF | 04/02/20 |

| rev. | amendment | checked | date |
|------|-----------|---------|------|
|------|-----------|---------|------|



**Mayer Brown Limited**  
Lion House Oriental Road Woking Surrey GU22 8AR  
Telephone 01483 750 508 Fax 01483 750 437  
wokingoffice@mayerbrown.co.uk www.mayerbrown.co.uk

client  
**PERSIMMON HOMES THAMES VALLEY**

project  
**PHASE 4  
LITTLEHAMPTON**

scale  
**1:250**

drawn by  
**TC**

checked by  
**SF**

date  
**FEBRUARY 2020**

cad file  
**10.DWG**

title  
**GENERAL ARRANGEMENT DRAWING  
(SHEET 1 OF 3)**

Mayer Brown Limited jobcode  
**-**

suitability  
**P10**

revision  
**-**

drawing number  
**PHLITTLE P4-10-1**

© Mayer Brown Limited Copyright. The drawings, information and data recorded in this document ("the information") is the property of Mayer Brown. This document and the information are solely for the use of the authorised recipient and this document may not be used, copied or reproduced in whole or part for any purposes other than which it was supplied by Mayer Brown. Mayer Brown makes no representation, undertaking, no duty and accepts no responsibilities to any third party who may use or rely upon this document or the information.

## A1 ORIGINAL

© Crown copyright and database rights 2021. Ordnance Survey 0100031673.

### KEY

- EXISTING KERB LINE
- PROPOSED KERB/EDGING LINE
- PROPOSED DROPPED KERB
- DIAG 1234 PROPOSED ROAD MARKING
- PROPOSED TACTILE PAVING
- PROPOSED CORDUROY PAVING
- PROPOSED TRAFFIC SIGN AND SIGN POST
- JUNCTION VISIBILITY SPLAY 2.4m x 25m
- 11m FORWARD VISIBILITY AROUND BEND
- PEDESTRIAN INTERVISIBILITY 2.4m x 2.4m
- SITE BOUNDARY

### NOTES:

- Drawing based on Persimmon Homes Thames Valley Architect's 'Site Layout' drawing reference 545\_PL\_AP2\_101, received on 15/04/2021.
- Based on topographic survey by WYG drawing numbered GGL/A044029/LAY/01.

### KEY TO HEALTH AND SAFETY SYMBOLS

- INDICATES A RESIDUAL RISK REQUIRING A COMPULSORY ACTION.
- INDICATES A RESIDUAL RISK FOR INFORMATION.
- INDICATES A RESIDUAL RISK REQUIRING A PROHIBITIVE ACTION.
- INDICATES A RESIDUAL RISK AS A WARNING.

## FOR INFORMATION NOT FOR CONSTRUCTION


|    |   |    |          |
|----|---|----|----------|
| P8 | Drawing revised following revised Architects layout (2nd Application) dated 15/04/21. (TC)                                   | SF | 20/05/21 |
| P7 | Footpath in clouded area amended to match revised Architect's layout received on 26/03/2021. Red line boundary amended. (IC) | SF | 30/03/21 |
| P6 | Drawing updated following Stage 2 RSA comments dated 28/11/2020. Key updated. (IC)                                           | SF | 18/12/20 |
| P5 | Drawing updated following revised layout. (TC)                                                                               | SF | 02/10/20 |
| P4 | Drawing updated following revised layout. (TC)                                                                               | SF | 05/06/20 |
| P3 | Drawing updated following revised layout. (TC)                                                                               | SF | 14/04/20 |
| P2 | Drawing updated following revised layout. (TC)                                                                               | SF | 06/03/20 |
| P1 | Initial Issue. (TC)   | SF | 03/02/20 |


| rev. | amendment | checked | date |
|------|-----------|---------|------|
|------|-----------|---------|------|

**mb** mayer brown

Mayer Brown Limited  
Lion House - Oriental Road Woking Surrey GU22 8AR  
Telephone 01483 750 508 Fax 01483 750 437  
wokingoffice@mayerbrown.co.uk www.mayerbrown.co.uk

|                             |                                               |            |    |
|-----------------------------|-----------------------------------------------|------------|----|
| client                      | PERSIMMON HOMES THAMES VALLEY                 |            |    |
| project                     | PHASE 4<br>LITTLEHAMPTON                      |            |    |
| scale                       | 1:250                                         | drawn by   | TC |
| date                        | FEBRUARY 2020                                 | checked by | SF |
| title                       | GENERAL ARRANGEMENT DRAWING<br>(SHEET 2 OF 3) |            |    |
| Mayer Brown Limited jobcode | suitability                                   | revision   |    |
|                             | -                                             | P8         |    |
| drawing number              | PHLITTLE P4-10-2                              |            |    |

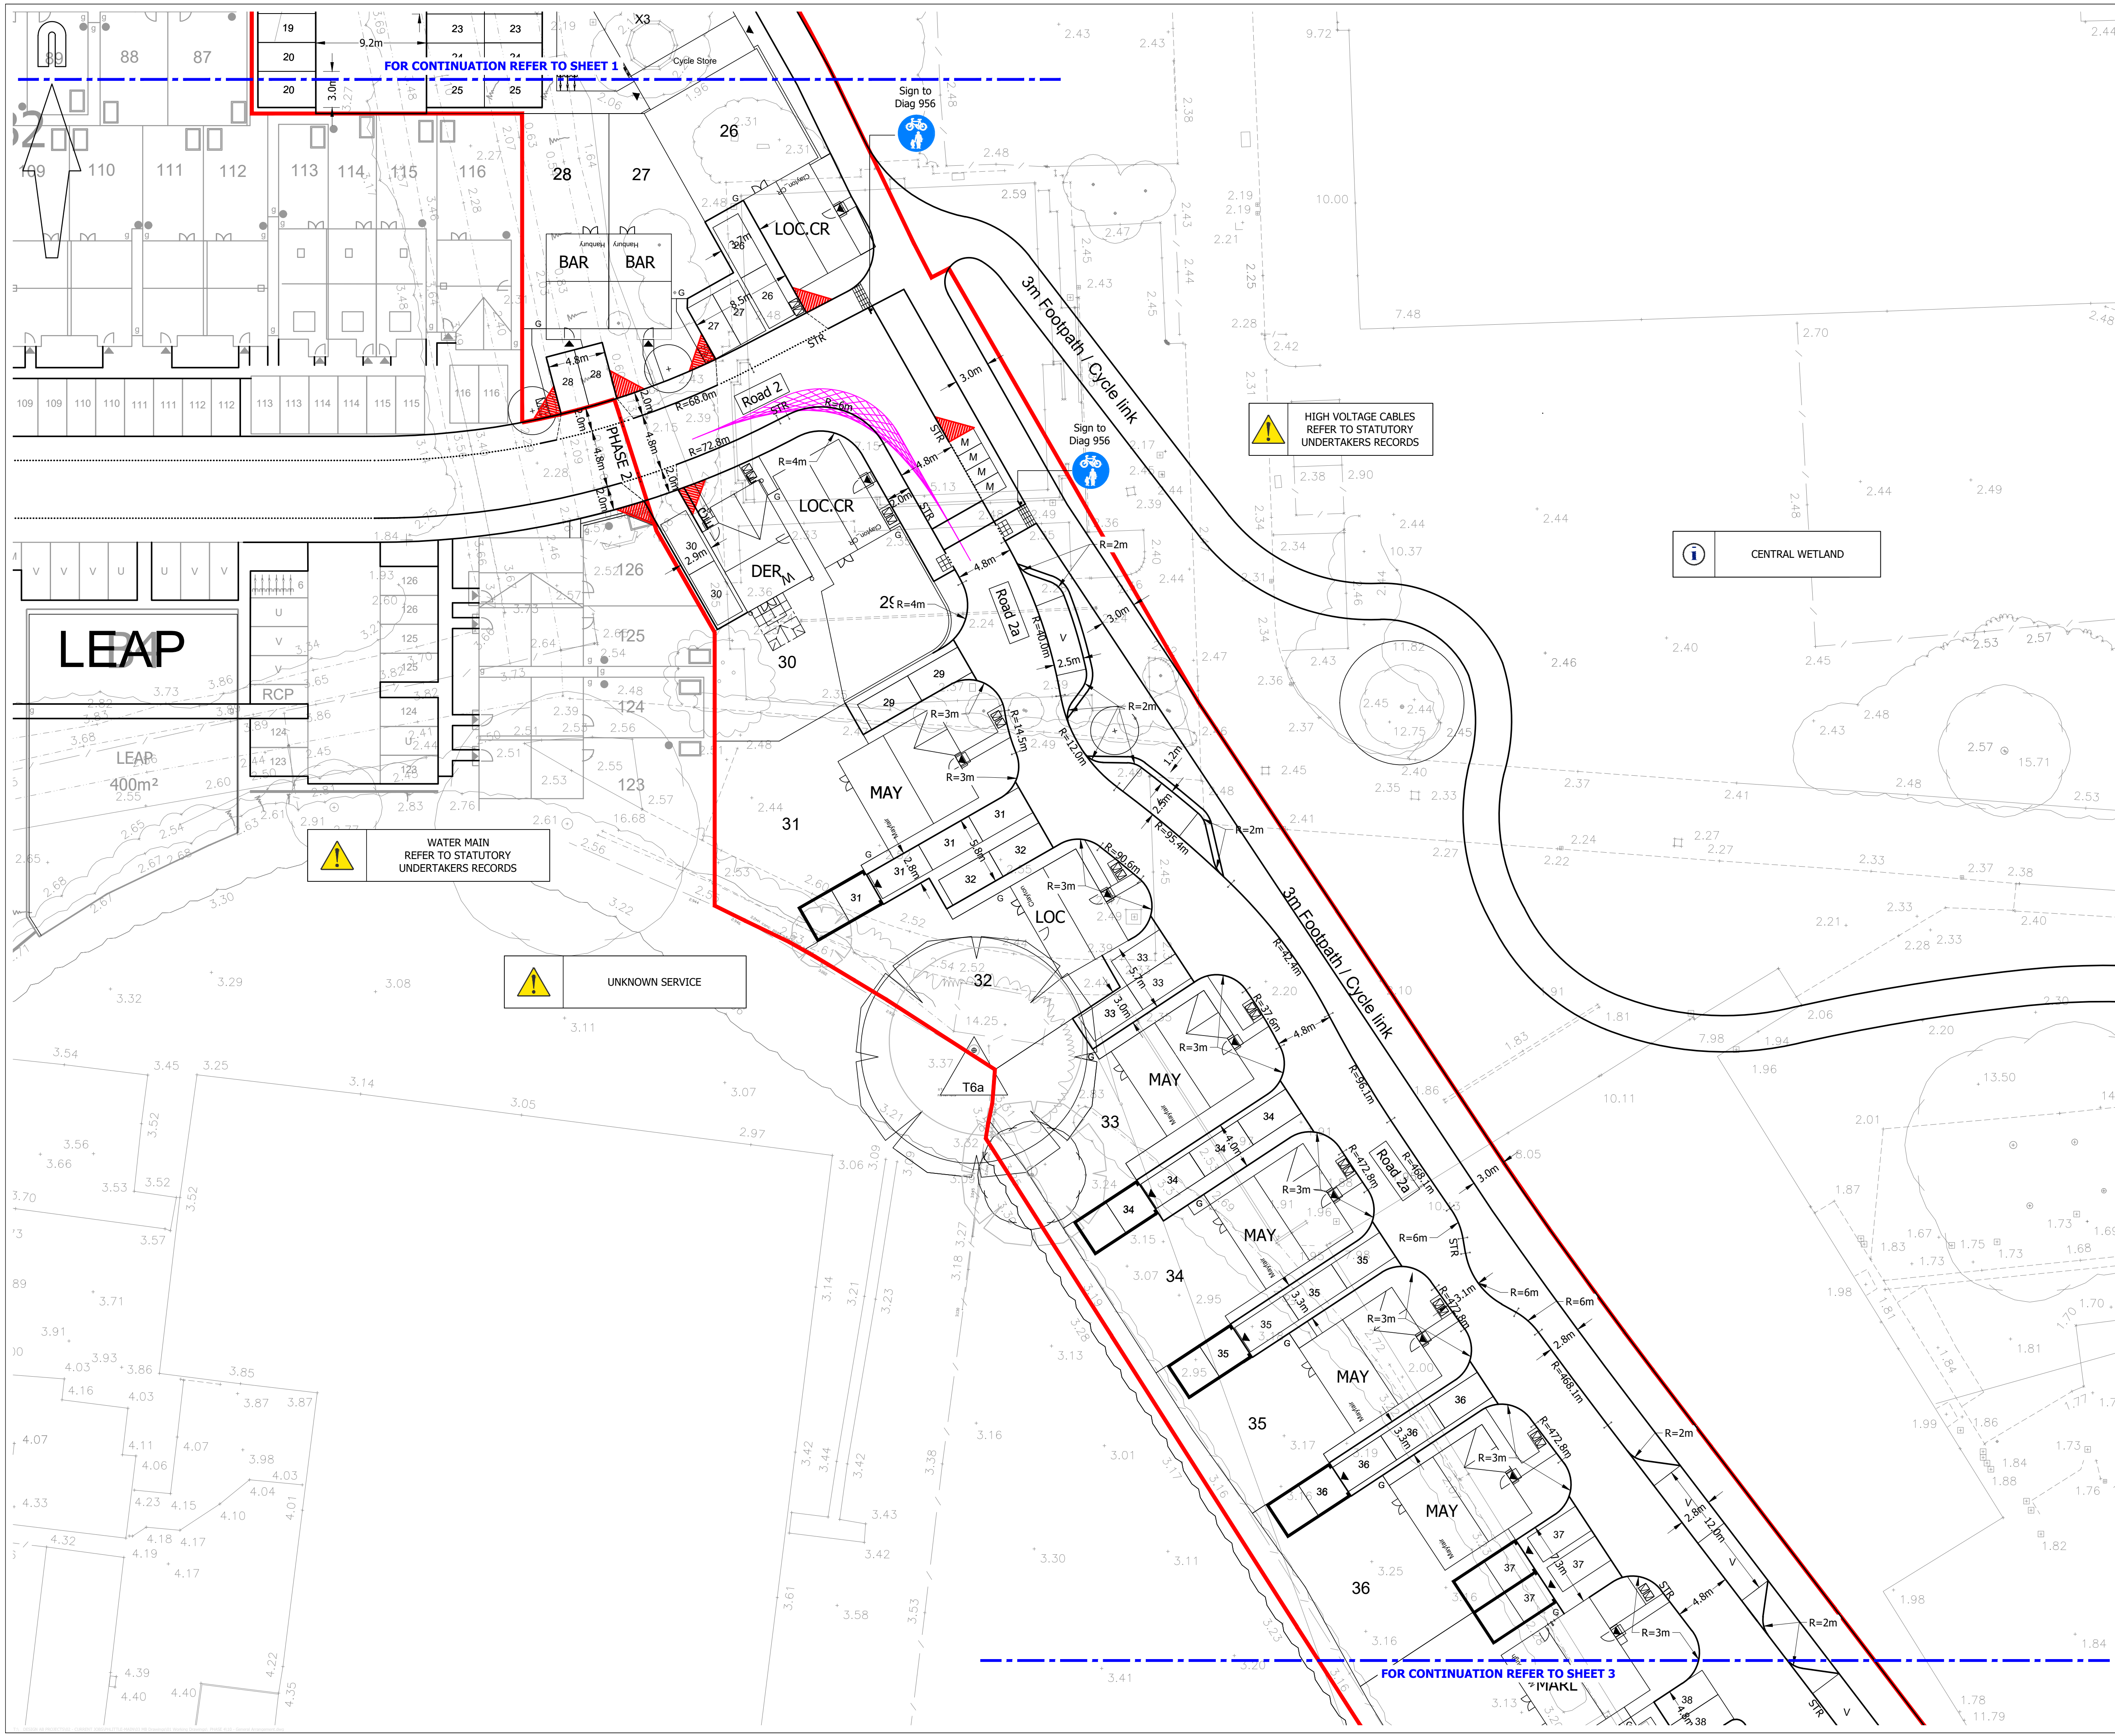

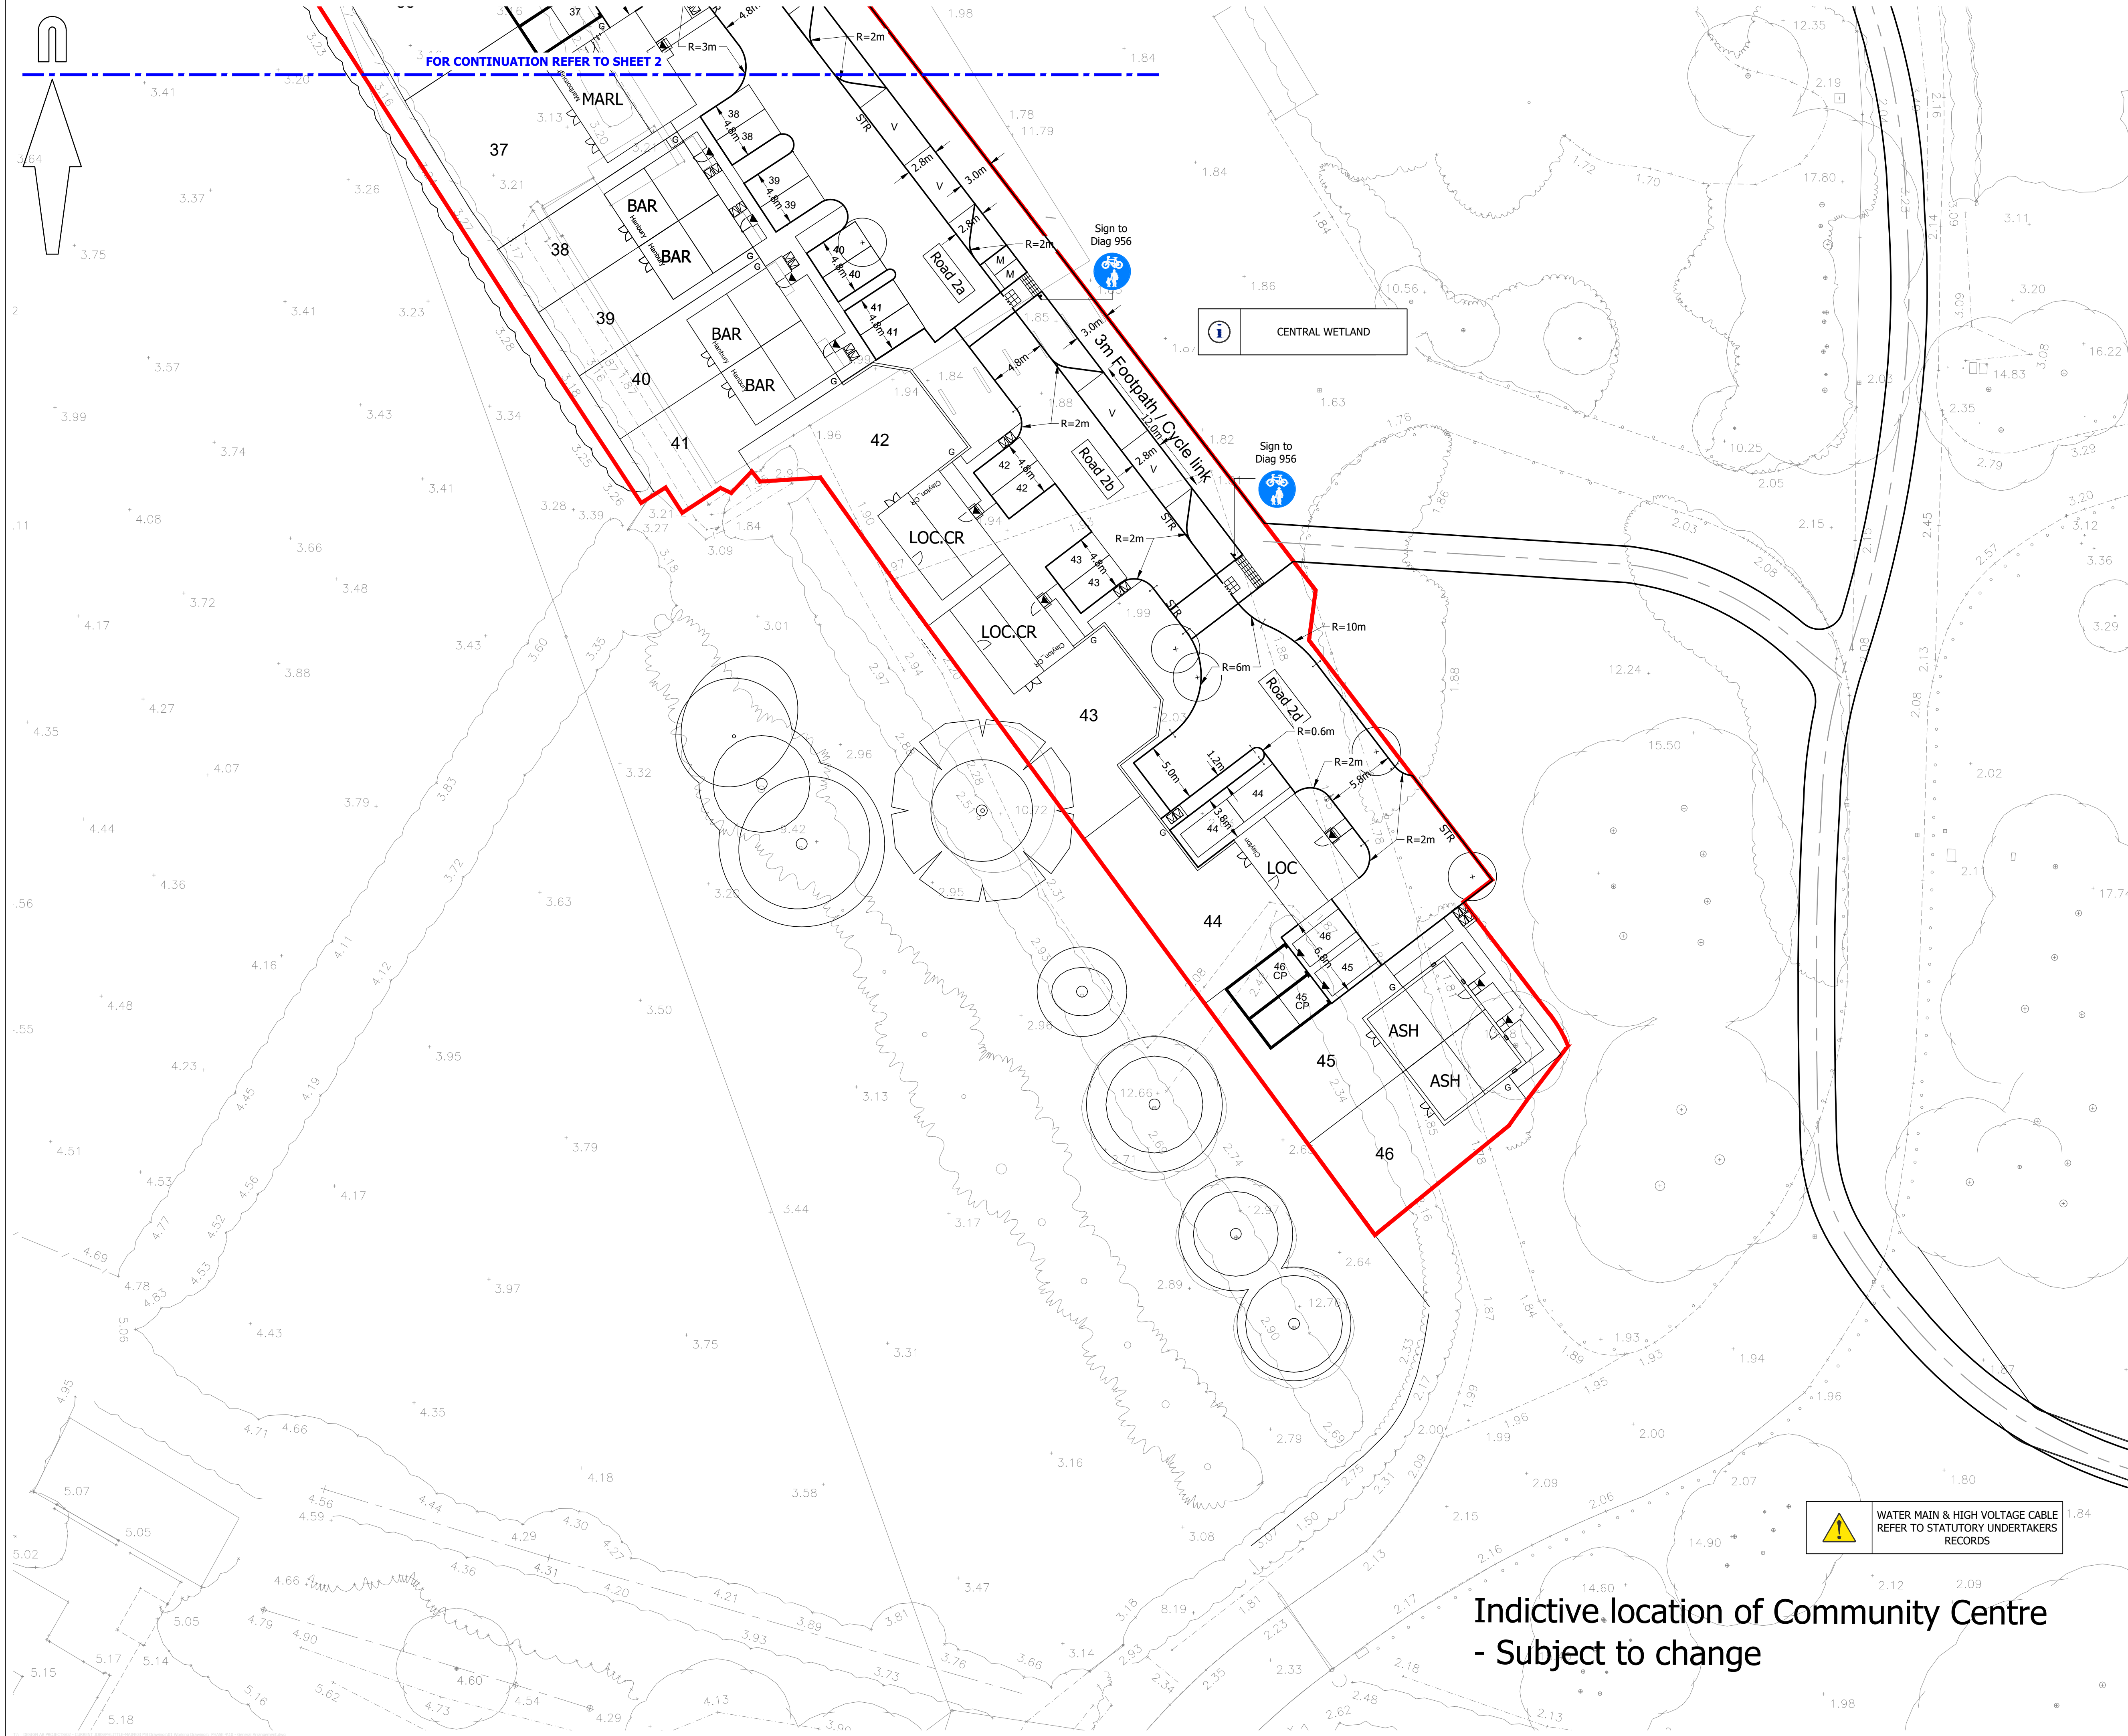

Indictive location of Community Centre  
- Subject to change

© Mayer Brown Limited Copyright. The drawings, information and data recorded in this document ("the information") is the property of Mayer Brown. This document and the information are solely for the use of the authorised recipient and this document may not be used, copied or reproduced in whole or part for any purposes other than which it was supplied by Mayer Brown. Mayer Brown makes no representation, undertaking, no duty and accepts no responsibilities to any third party who may use or rely upon this document or the information.

A1 ORIGINAL

© Crown copyright and database rights 2021. Ordnance Survey 0100031673.

KEY

EXISTING KERB LINE

PROPOSED KERB/EDGING LINE

PROPOSED DROPPED KERB

DIAG 1234 PROPOSED ROAD MARKING

PROPOSED TACTILE PAVING

PROPOSED CORDUROY PAVING

PROPOSED TRAFFIC SIGN AND SIGN POST

JUNCTION VISIBILITY SPLAY 2.4m x 25m

11m FORWARD VISIBILITY AROUND BEND

PEDESTRIAN INTERVISIBILITY 2.4m x 2.4m

SITE BOUNDARY

NOTES:

- Drawing based on Persimmon Homes Thames Valley Architect's 'Site Layout' drawing reference 545\_PL\_AP2\_101, received on 15/04/2021.
- Based on topographic survey by WYG drawing numbered GGL/A044029/LAY/01.

| KEY TO HEALTH AND SAFETY SYMBOLS |                                                           |
|----------------------------------|-----------------------------------------------------------|
|                                  | INDICATES A RESIDUAL RISK REQUIRING A COMPULSORY ACTION.  |
|                                  | INDICATES A RESIDUAL RISK FOR INFORMATION.                |
|                                  | INDICATES A RESIDUAL RISK REQUIRING A PROHIBITIVE ACTION. |
|                                  | INDICATES A RESIDUAL RISK AS A WARNING.                   |

FOR INFORMATION  
NOT FOR CONSTRUCTION

|    |                                                                                            |    |          |
|----|--------------------------------------------------------------------------------------------|----|----------|
| P7 | Drawing revised following revised Architects layout (2nd Application) dated 15/04/21. (TC) | SF | 20/05/21 |
| P6 | Drawing updated following Stage 2 RSA comments dated 28/11/2020. Key updated. (IC)         | SF | 18/12/20 |
| P5 | Drawing updated following revised layout. (TC)                                             | SF | 02/10/20 |
| P4 | Drawing updated following revised layout. (TC)                                             | SF | 05/06/20 |
| P3 | Drawing updated following revised layout. (TC)                                             | SF | 14/04/20 |
| P2 | Drawing updated following revised layout. (TC)                                             | SF | 06/03/20 |
| P1 | Initial Issue. (TC)                                                                        | SF | 03/02/20 |

| rev. | amendment | checked | date |
|------|-----------|---------|------|
|------|-----------|---------|------|

mayer brown

Mayer Brown Limited

Lion House, Oriental Road, Woking, Surrey GU22 8AR

Telephone 01483 750 508 Fax 01483 750 437

wokingoffice@mayerbrown.co.uk www.mayerbrown.co.uk

client

PERSIMMON HOMES THAMES VALLEY

project

PHASE 4  
LITTLEHAMPTON

scale

1:250

drawn by

TC

checked by

SF

date

JANUARY 2019

cad file

10.DWG

title

GENERAL ARRANGEMENT DRAWING  
(SHEET 3 OF 3)

Mayer Brown Limited jobcode

suitability

revision

p7

drawing number

PHLITTLE P4-10-3

ARUN DISTRICT COUNCIL L1180292RES