
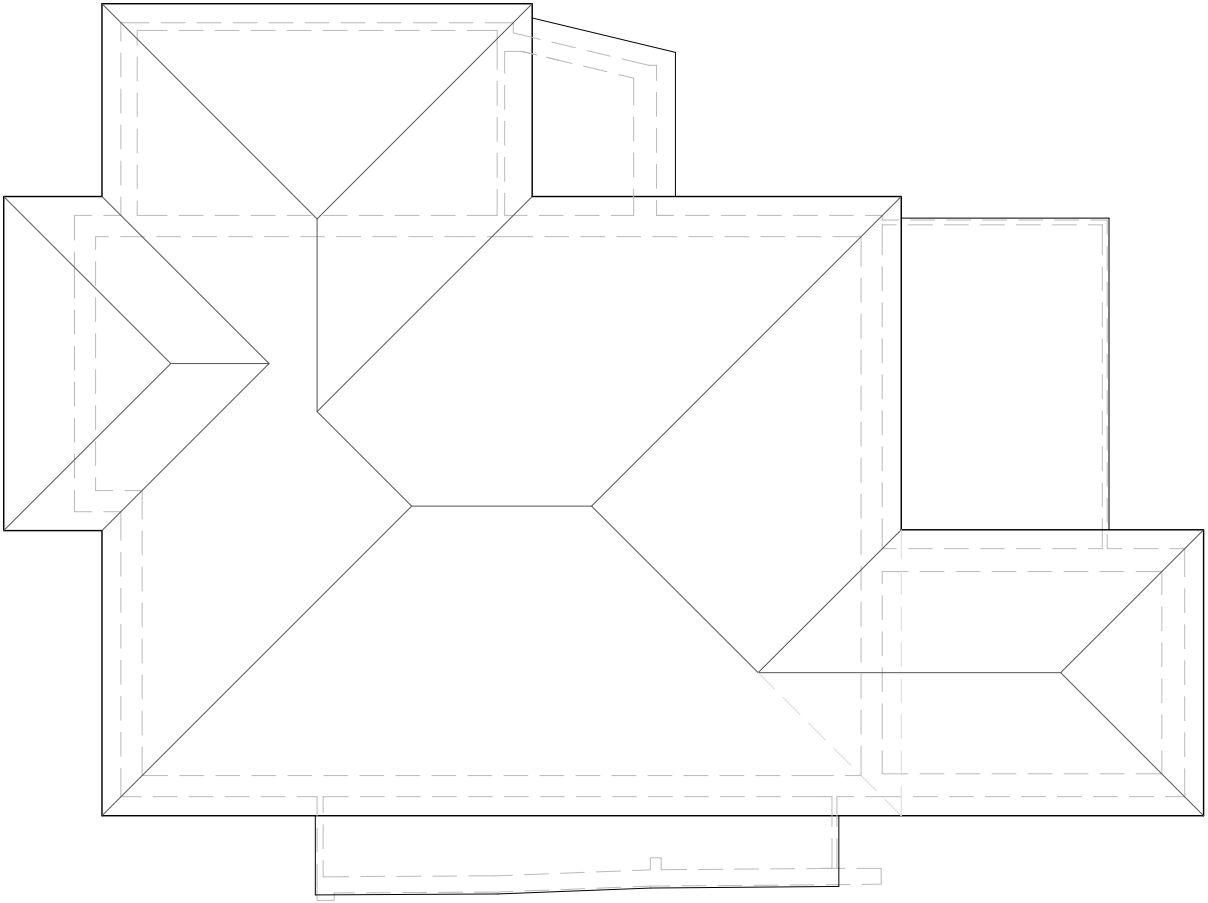
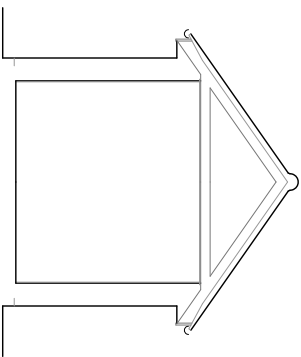
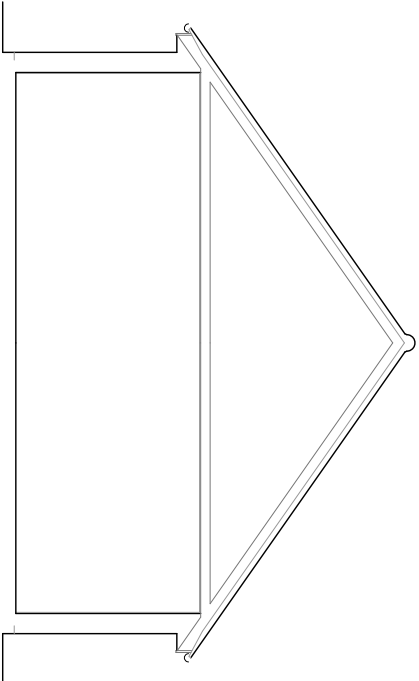


Note:
This drawing is based upon Ordnance Survey data.

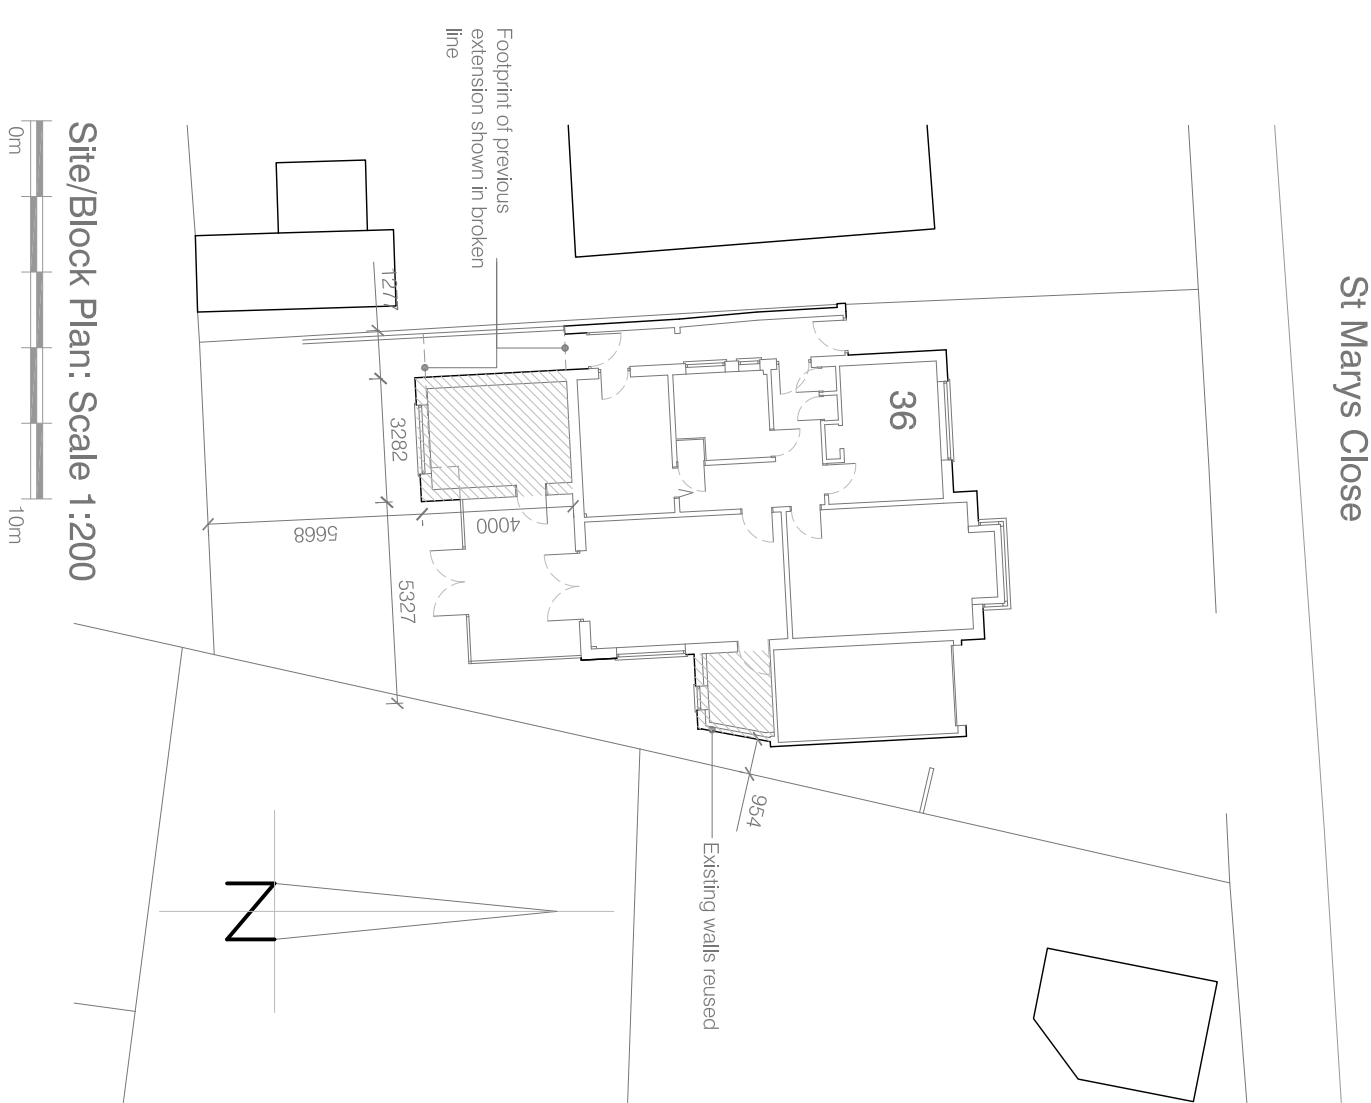

notes

Permission is granted to scale from this drawing for the purpose of Local Authority Planning Approval only. In all other cases DO NOT scale from this drawing. Please contact this office for any additional information required.

Contractors, Sub-Contractors and Suppliers are to check all relevant dimensions, levels and details of the site and any existing buildings before commencing any shop drawings or building work. Any discrepancies should be reported to this office.

This drawing must be read in conjunction with all related drawings and documents relevant to this project, including those prepared by appointed consultants, specialists and sub-consultants etc.

This drawing is the copyright of RDV a Design.

revisions

.

RDV a Design

9 Oak End | Arundel | West Sussex
Tel: 01903 884013

project
36 St Marys Close
Littlehampton
West Sussex

drawing
Site and Location Plans
Roof Plan and Sections
As Proposed

scale	date
1:100, 1:200 @ A3	June 2017
job no	drawing no
17090	02.01