



LEGEND

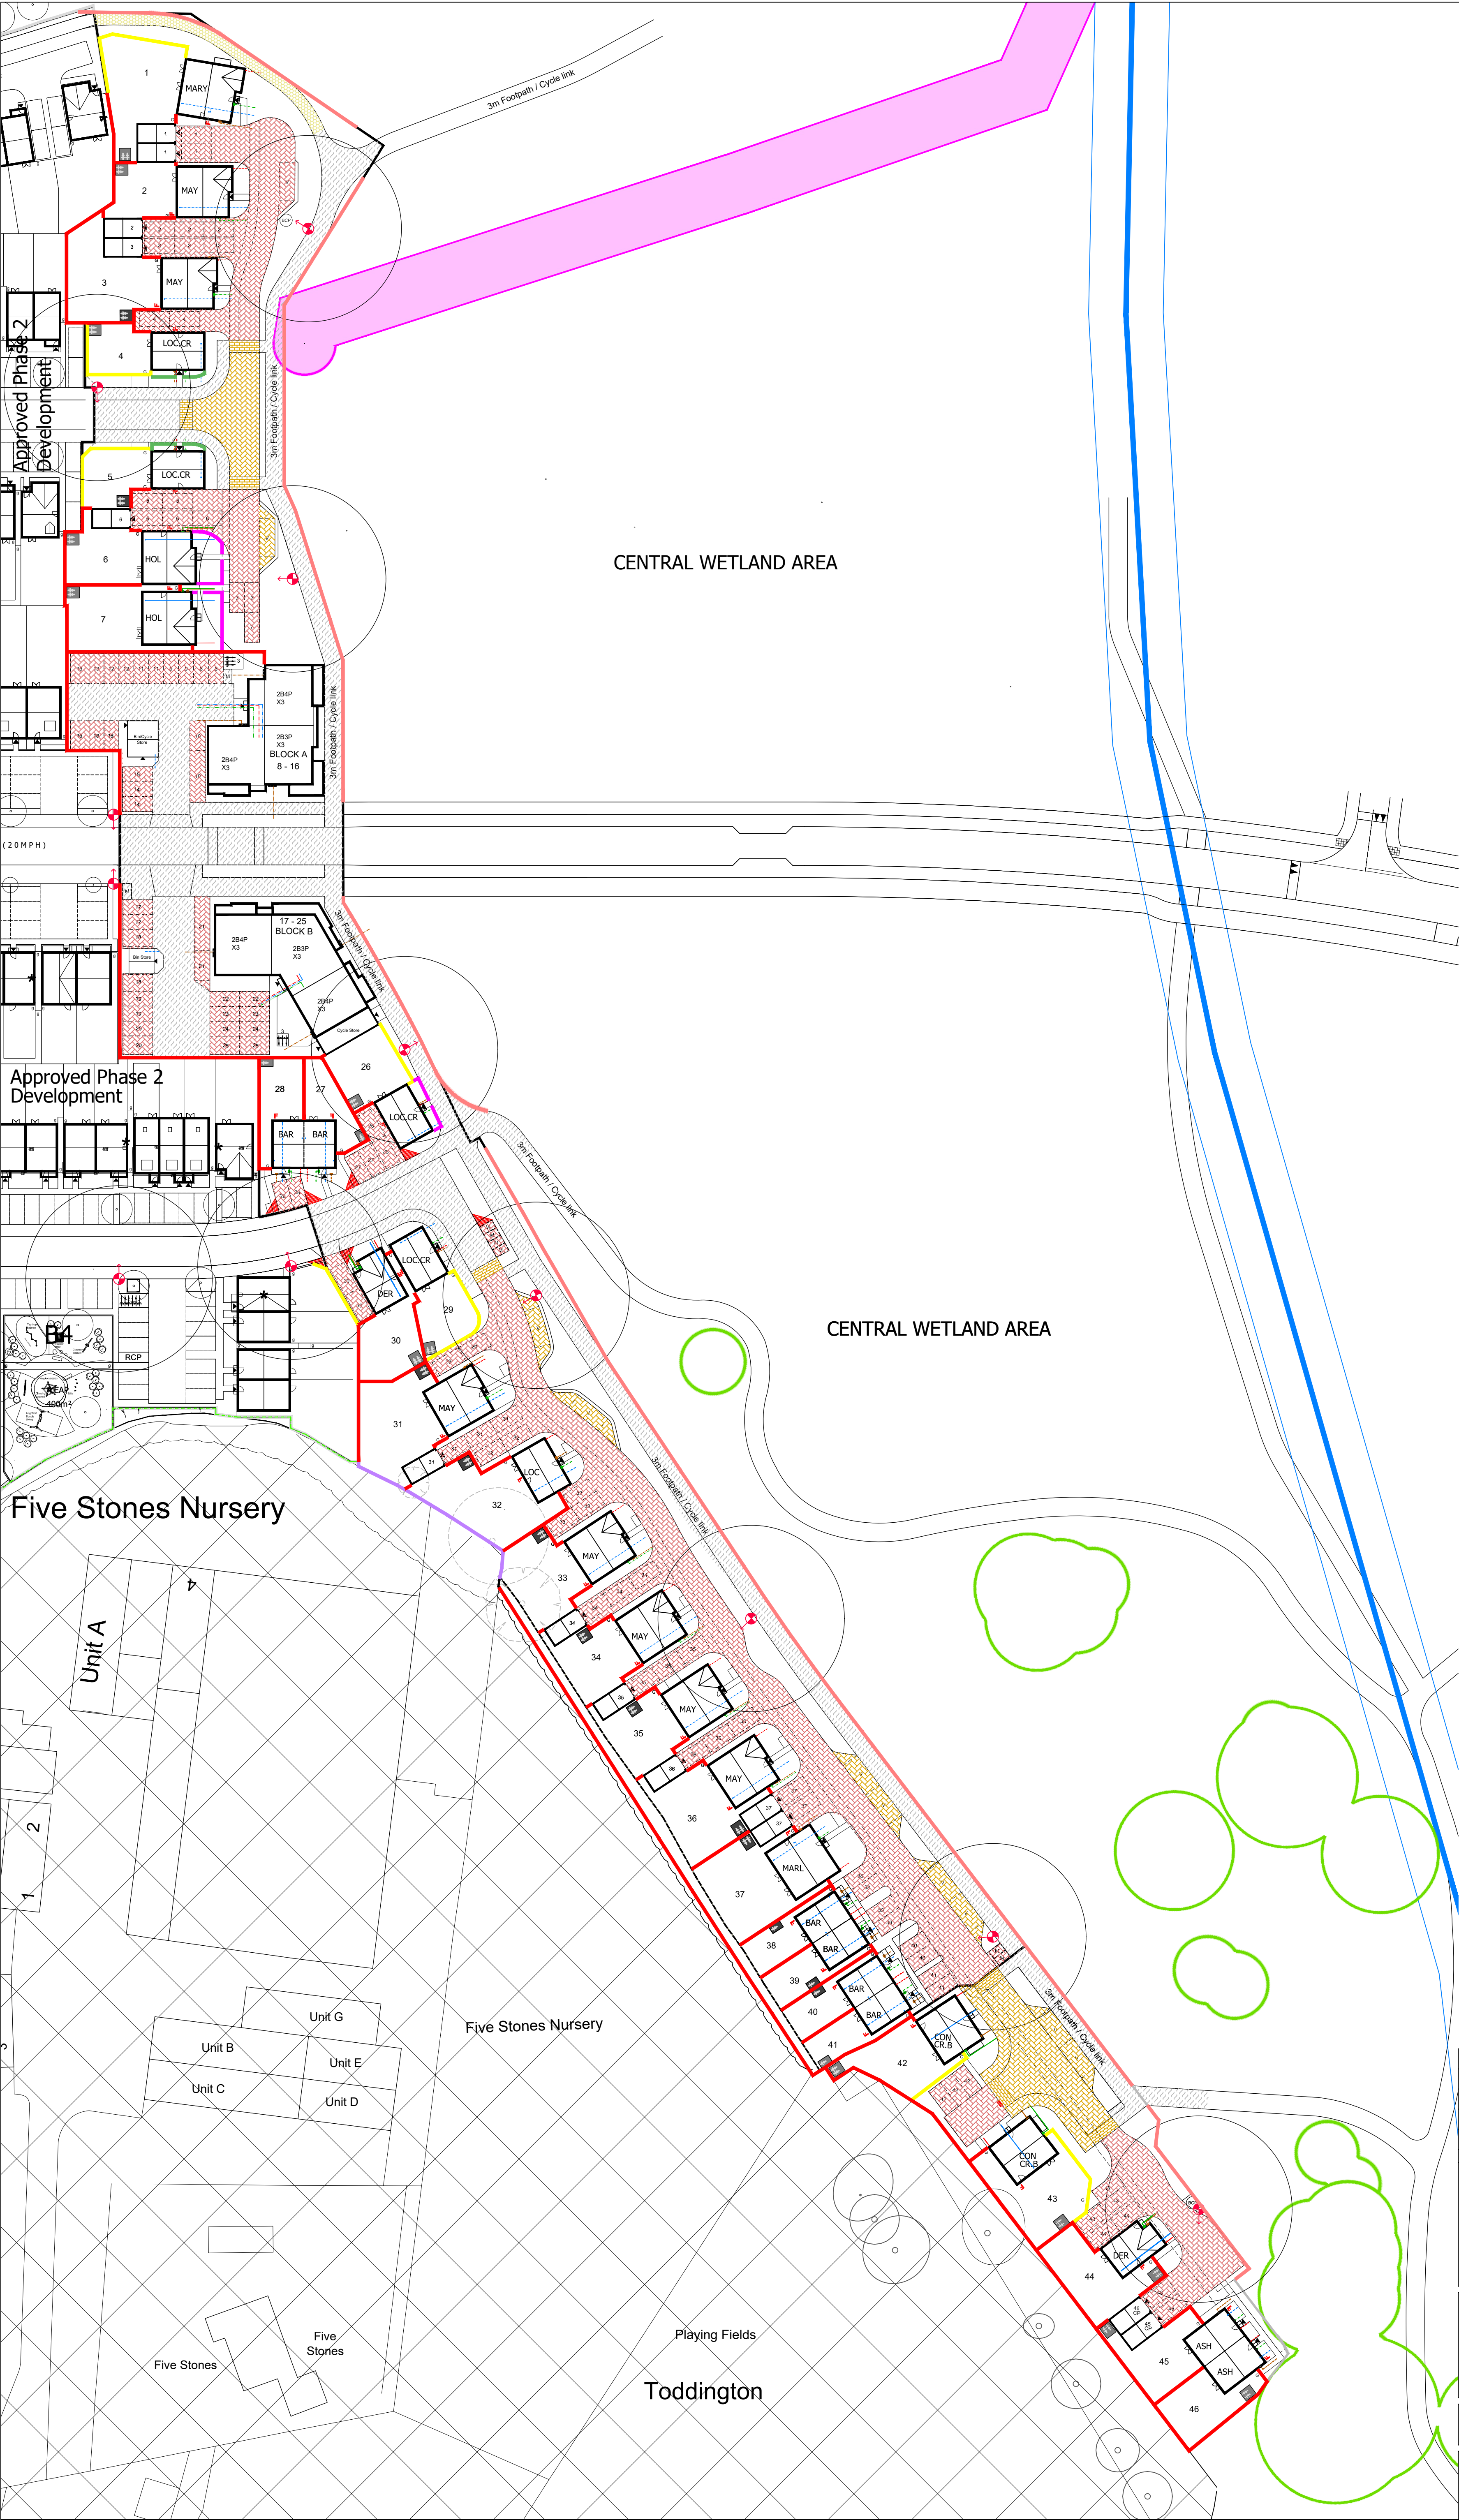


Shed/Cycle Store - 2m x 1.2m (1 space) for 2 bed houses & 2m x 1.8m (2 spaces) for 3+ houses. All sheds to have concrete bases, with cast in locking facility.

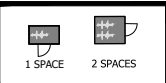


Location of Street Lighting Column.




Utility Services Location.

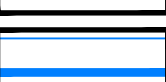

Location of Boiler Flue.

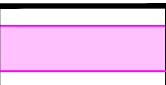


Location of 'As Built' Rising Main.

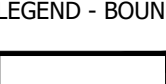

Location of 'As Built' Gas Easement

LEGEND - BOUNDARY TREATMENT TYPES

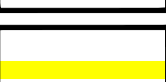


1.8m Close Boarded Fence




1.8m Brick Wall with Brick on Edge coping



0.6m Timber Knee Rail Fence

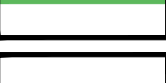

2.8m Acoustic Fencing

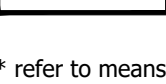

Low level railing with brick piers



1.2m Metal Railings

* refer to means of enclosure plan for details.
NOTE: refer to engineers' drawing for location of retaining walls


LEGEND - SURFACE FINISHES



Bitumen Macadam Carriageways & Cycleways / Footways




Herringbone Block paving - Bracken

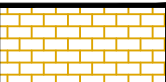

Herringbone Block paving - Brindle



Block paving (Ramp) - Brindle

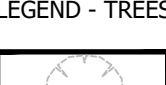

Self Binding, Compacted Gravel (Buff Coloured) with timber edging.

LEGEND - TREES



Existing Trees to be removed.

Rev		Date
-		-
 PERSIMMON Together, we make a home		
Persimmon Homes Thames Valley Persimmon House, Knoll Road, Camberley, Surrey GU15 3TQ Tel: 01276 808080		
Site:	Date:	
Phase 2B Littlehampton	April 2021	
Scale:	1:500 @ A1	
Org No:	545_PL_NMA_109	
Drawing Title:		
External Works Plan		
Drawing Status:	Drawn:	Checked:
SUBMITTED	AT	ME
Rev:	-	

APRIL DISTRICT COUNCIL L101722NMA