


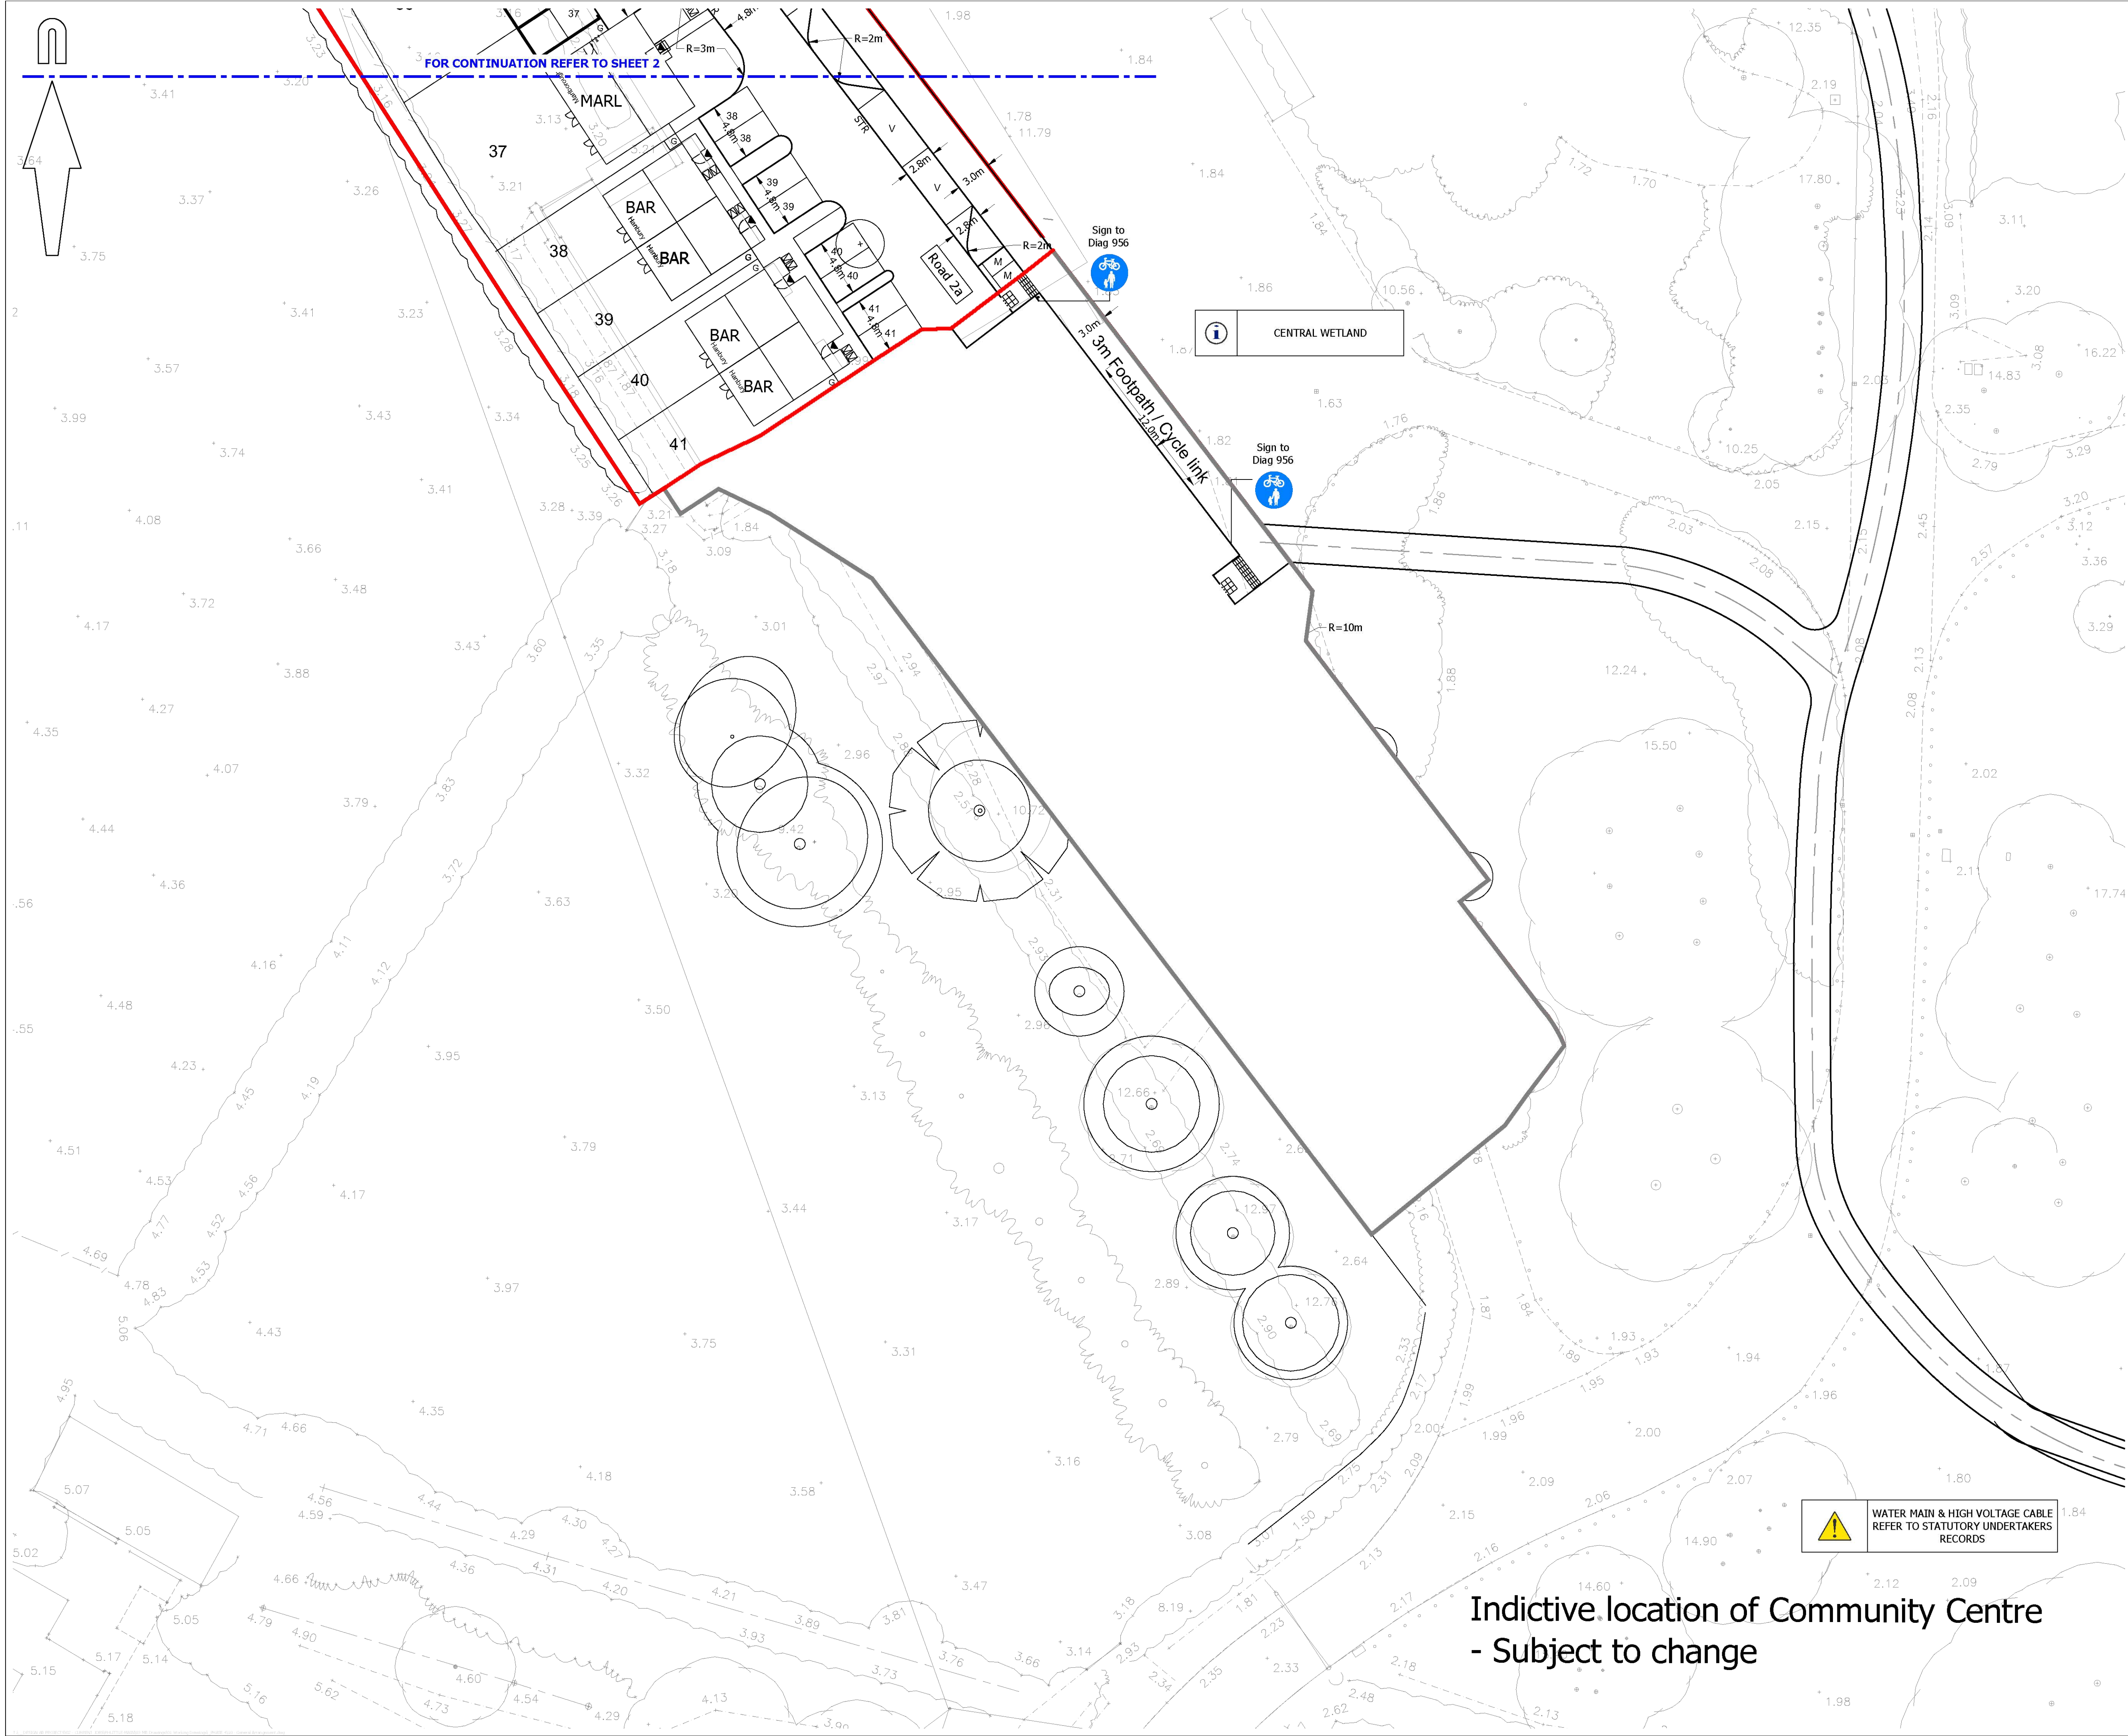

A1 ORIGINAL

© Crown copyright and database rights 2021. Ordnance Survey 0100031673.

KEY

EXISTING KERB LINE

PROPOSED KERB/EDGING LINE

PROPOSED DROPPED KERB

DIAG 1234 PROPOSED ROAD MARKING

PROPOSED TACTILE PAVING

PROPOSED CORDUROY PAVING

PROPOSED TRAFFIC SIGN AND SIGN POST

JUNCTION VISIBILITY SPLAY 2.4m x 25m

11m FORWARD VISIBILITY AROUND BEND

PEDESTRIAN INTERVISIBILITY 2.4m x 2.4m

SITE BOUNDARY

- NOTES:
- Drawing based on Persimmon Homes Thames Valley Architect's 'Site Layout' drawing reference 545_PL_AP2_101, received on 15/04/2021.
 - Based on topographic survey by WYG drawing numbered GGL/A044029/LAY/01.

KEY TO HEALTH AND SAFETY SYMBOLS	
	INDICATES A RESIDUAL RISK REQUIRING A COMPULSORY ACTION.
	INDICATES A RESIDUAL RISK FOR INFORMATION.
	INDICATES A RESIDUAL RISK REQUIRING A PROHIBITIVE ACTION.
	INDICATES A RESIDUAL RISK AS A WARNING.

FOR INFORMATION
NOT FOR CONSTRUCTION

rev.	amendment	checked	date		
client					
PERSIMMON HOMES THAMES VALLEY					
project					
PHASE 2B NMA Application LITTLEHAMPTON					
scale	drawn by	checked by			
1:250					
date	cad file				
May 2021					
title					
GENERAL ARRANGEMENT DRAWING (SHEET 3 OF 3)					
Mayer Brown Limited jobcode		suitability	revision		
		-			
drawing number					
545_PL_NMA_P4-10-3					

Indictive location of Community Centre
- Subject to change

WATER MAIN & HIGH VOLTAGE CABLE
REFER TO STATUTORY UNDERTAKERS
RECORDS