


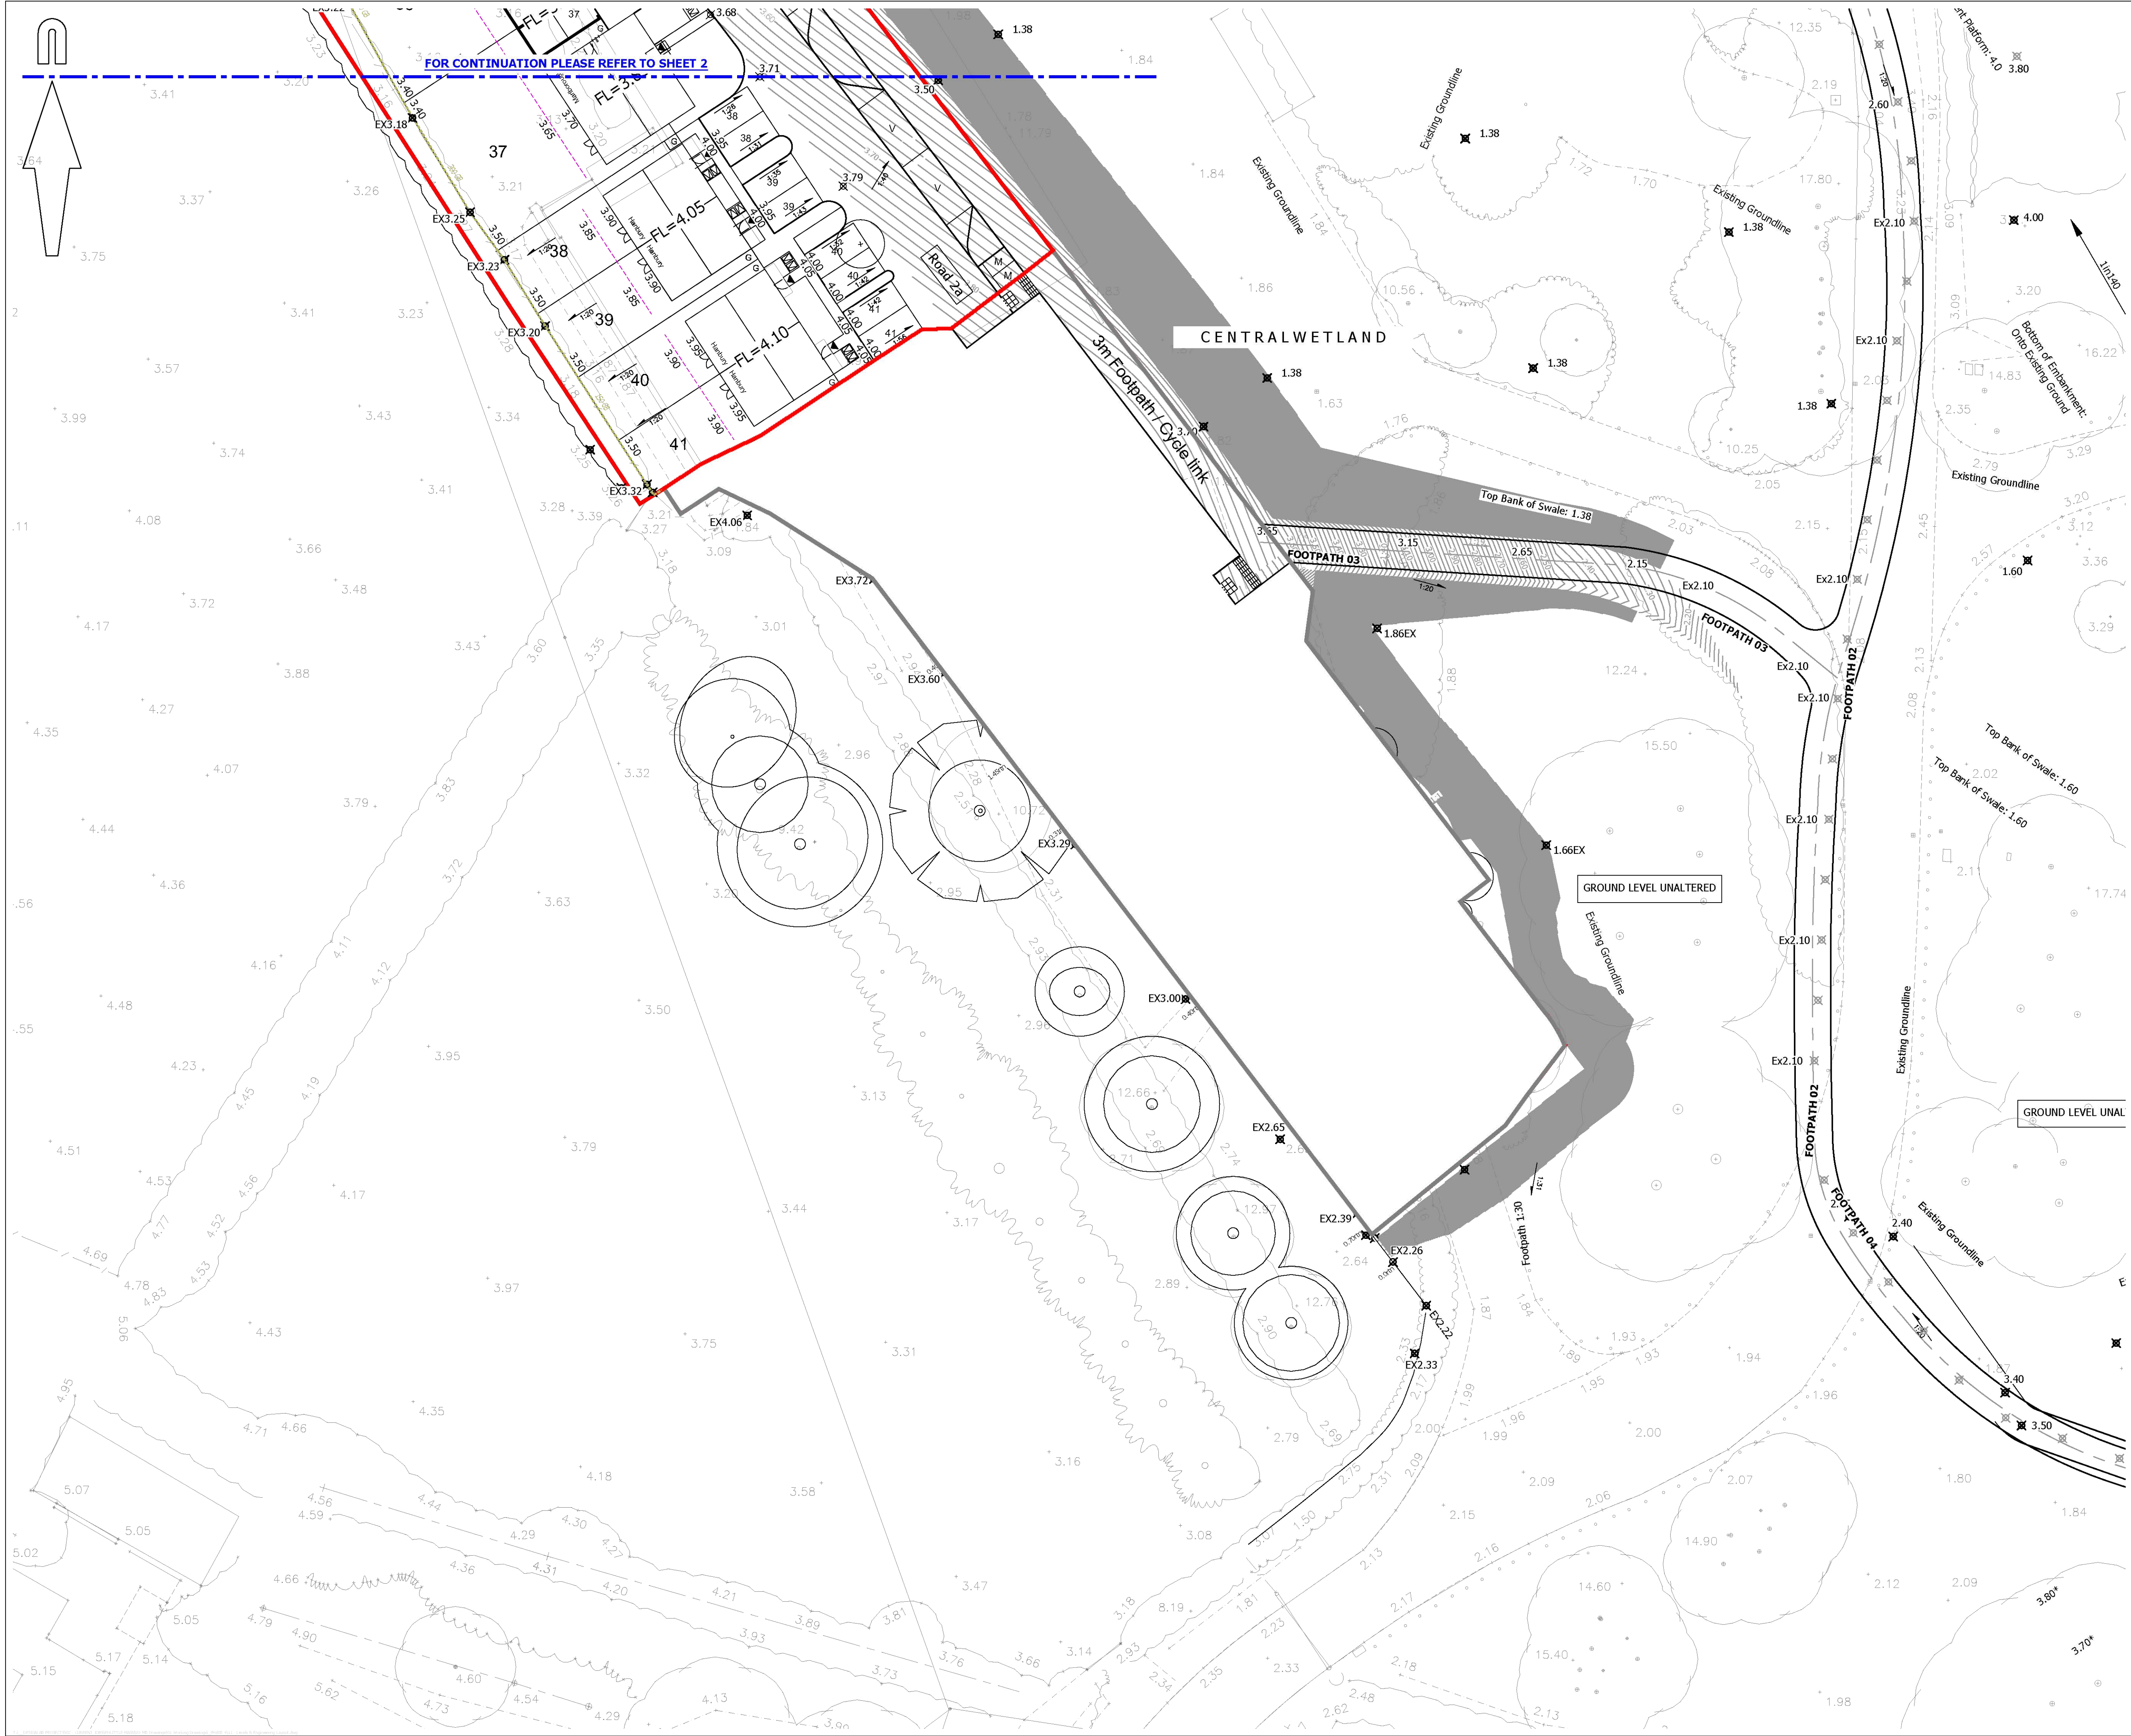

ARUN DISTRICT COUNCIL LU1872/NMA

A1 ORIGINAL

© Crown copyright and database rights 2021. Ordnance Survey 0100031673.

LEVELS KEY:

FL=1.45

1/200

4.35

1.50

4.35

4.00

1/12

PROPOSED FLOOR LEVEL

PROPOSED GRADIENT

PROPOSED SPOT LEVEL

PROPOSED GRAVEL BOARD RETENTION

PROPOSED CONTOUR

MB CONSTRUCTION LINES

PHASE 2 PROPOSED SPOT LEVEL

PHASE 2 PROPOSED GRADIENT

SITE BOUNDARY

NOTES:

1. Drawing based on Persimmon Homes Thames Valley Architect's 'Site Layout' drawing reference 545_PL_AP2_101, received on 15/04/2021.

2. Based on topographic survey by WYG drawing numbered GGL/A044029/LAY/01.

FOR INFORMATION

NOT FOR CONSTRUCTION

rev.	amendment	checked	date
client			
PERSIMMON HOMES THAMES VALLEY			
project			
PHASE 2B NMA Application LITTLEHAMPTON			
scale	drawn by	checked by	
1:250			
date	cad file		
May 2021			
title			
ENGINEERING & LEVELS DRAWING (SHEET 3 OF 3)			
Mayer Brown Limited jobcode		suitability	revision
drawing number			
545_PL_NMA_P4-11-3			