


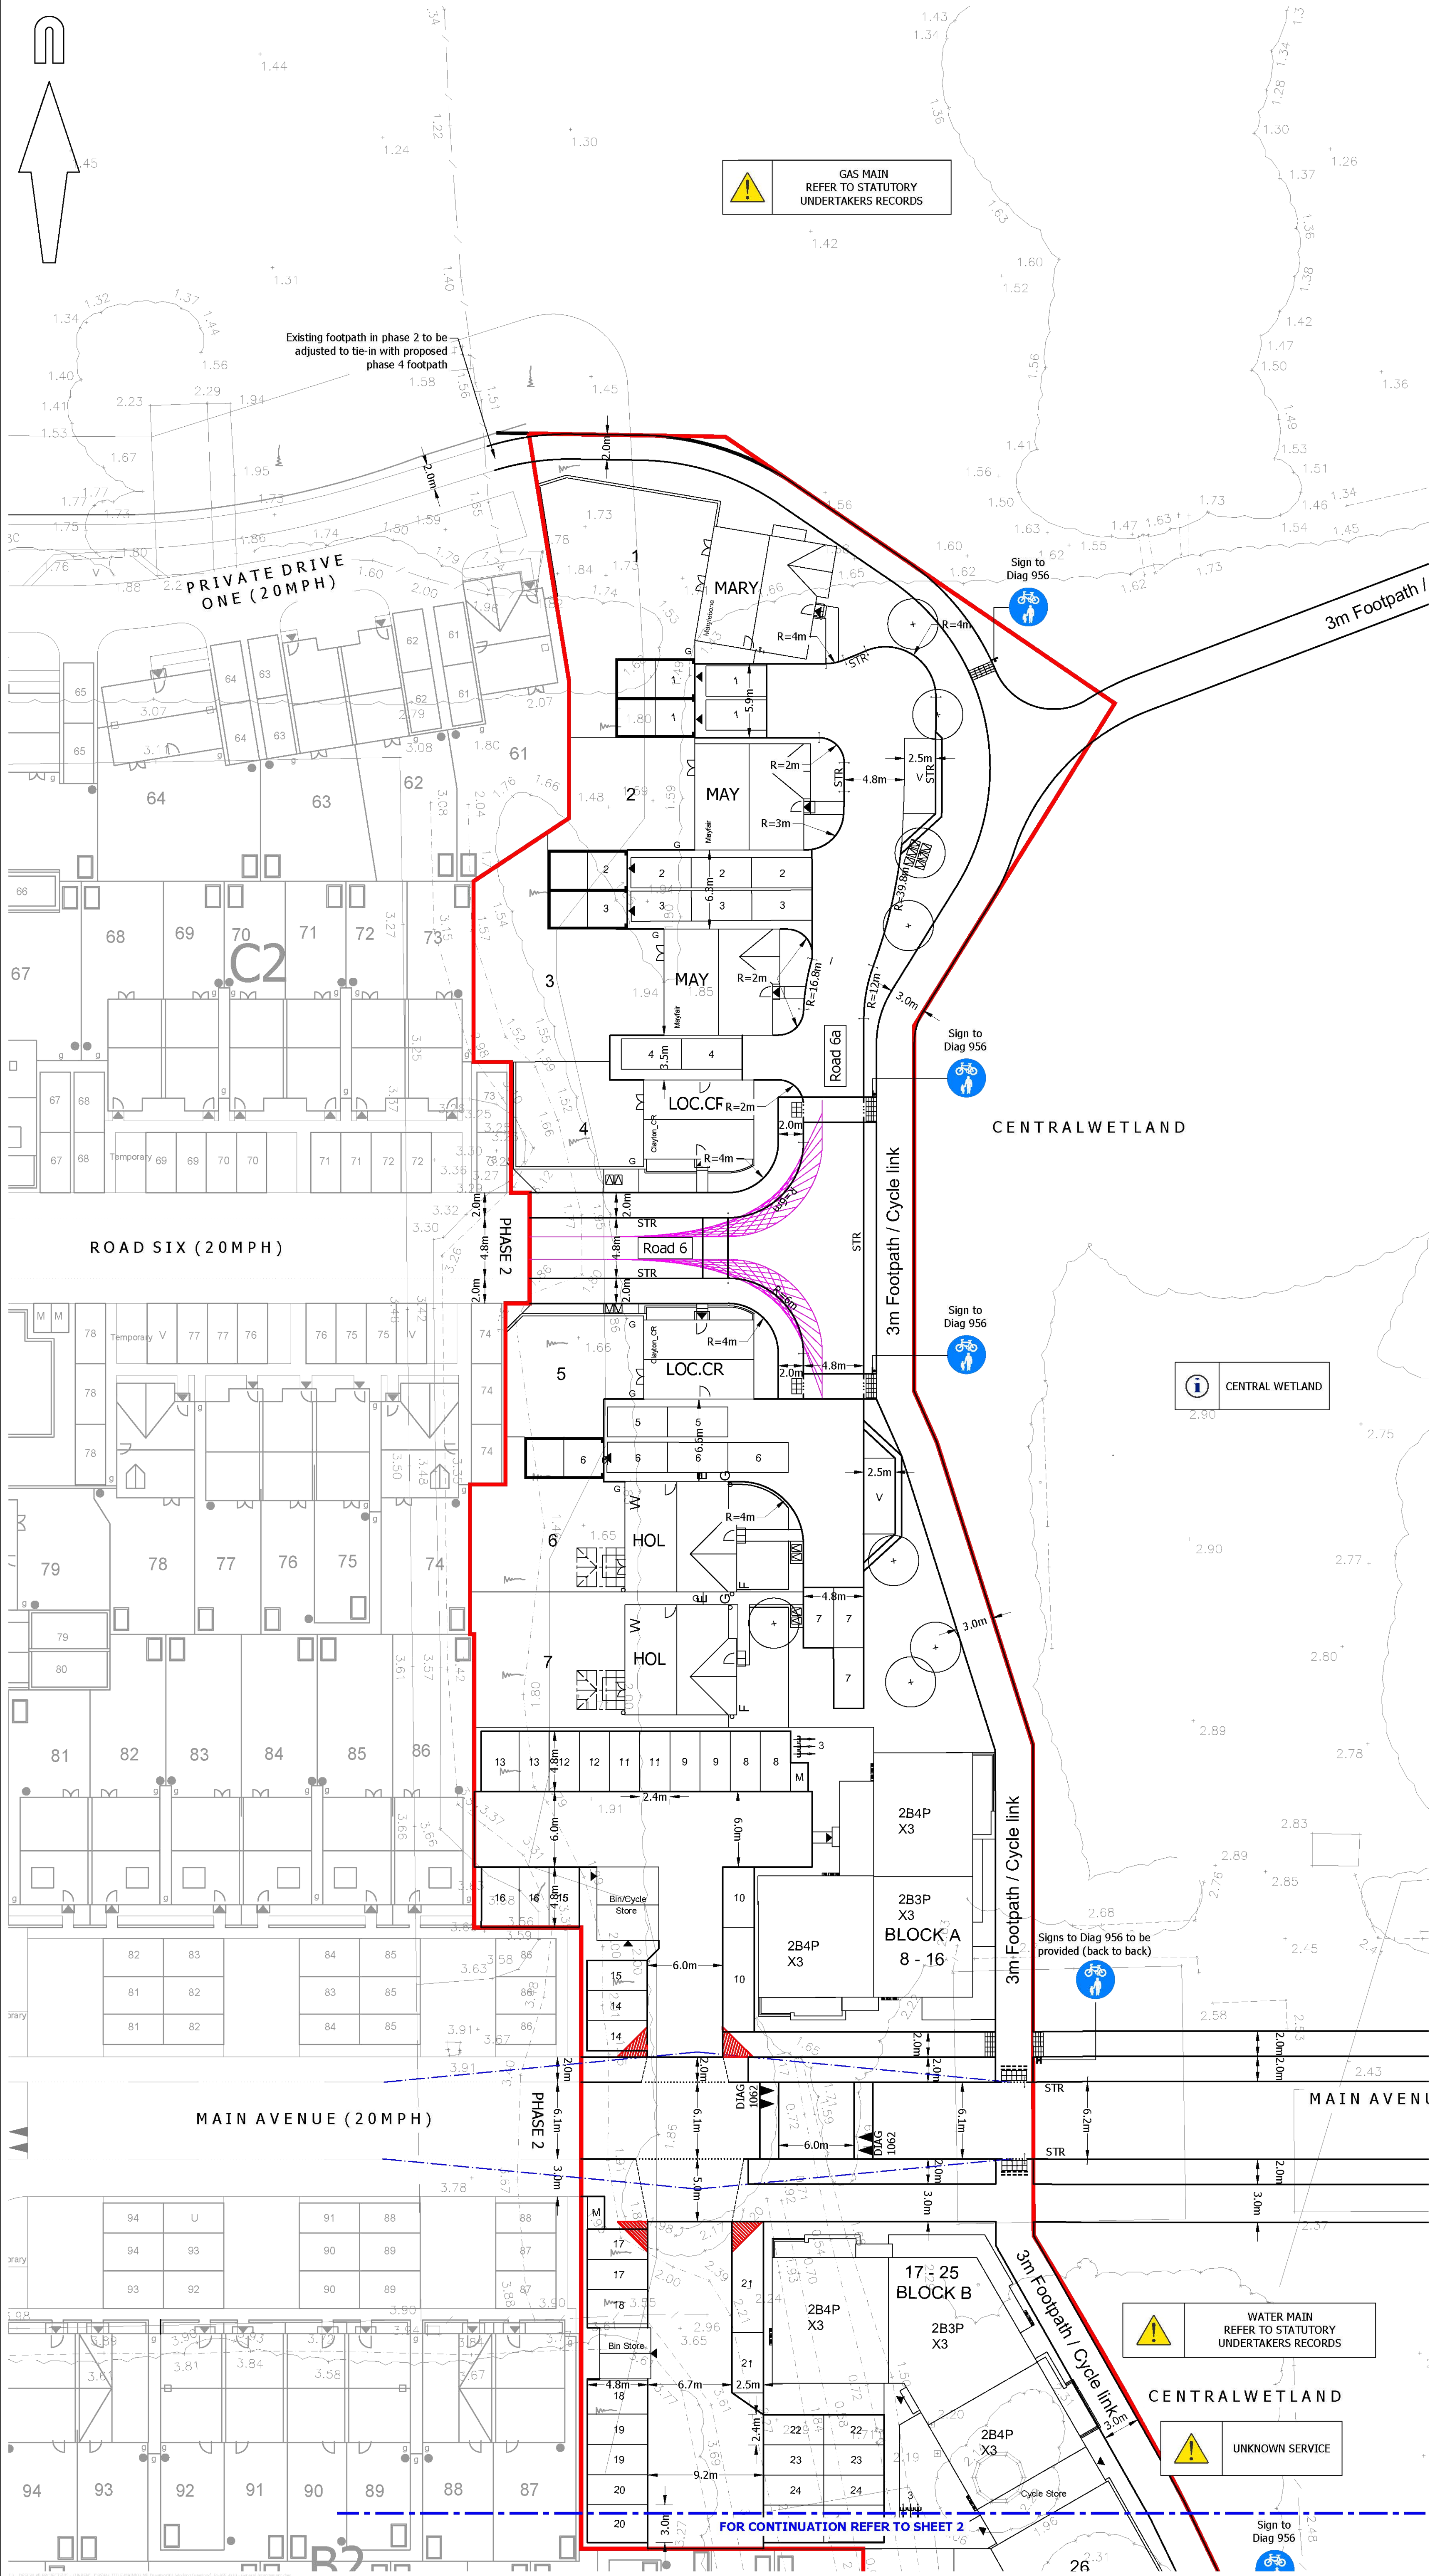

A1 ORIGINAL

© Crown copyright and database rights 2021. Ordnance Survey 0100031673.

KEY

- EXISTING KERB LINE
- PROPOSED KERB/EDGING LINE
- PROPOSED DROPPED KERB
- DIAG 1234 PROPOSED ROAD MARKING
- PROPOSED TACTILE PAVING
- PROPOSED CORDUROY PAVING
- PROPOSED TRAFFIC SIGN AND SIGN POST
- JUNCTION VISIBILITY SPLAY 2.4m x 25m
- 11m FORWARD VISIBILITY AROUND BEND
- PEDESTRIAN INTERVISIBILITY 2.4m x 2.4m
- SITE BOUNDARY

NOTES:

- Drawing based on Persimmon Homes Thames Valley Architect's 'Site Layout' drawing reference 545_PL_AP2_101, received on 15/04/2021.
- Based on topographic survey by WYG drawing numbered GGL/A044029/LAY/01.

KEY TO HEALTH AND SAFETY SYMBOLS

	INDICATES A RESIDUAL RISK REQUIRING A COMPULSORY ACTION.
	INDICATES A RESIDUAL RISK FOR INFORMATION.
	INDICATES A RESIDUAL RISK REQUIRING A PROHIBITIVE ACTION.
	INDICATES A RESIDUAL RISK AS A WARNING.

FOR INFORMATION
NOT FOR CONSTRUCTION

rev.	amendment	checked	date
------	-----------	---------	------

client
PERSIMMON HOMES THAMES VALLEY

project
PHASE 2B NMA Application
LITTLEHAMPTON

scale
1:250

date
May 2021

title
GENERAL ARRANGEMENT DRAWING
(SHEET 1 OF 3)

Mayer Brown Limited jobcode
suitability revision

drawing number
545_PL_NMA_P4-10-1

GAS MAIN
REFER TO STATUTORY
UNDERTAKERS RECORDS

CENTRAL WETLAND

WATER MAIN
REFER TO STATUTORY
UNDERTAKERS RECORDS

UNKNOWN SERVICE

CENTRAL WETLAND

Sign to
Diag 956