


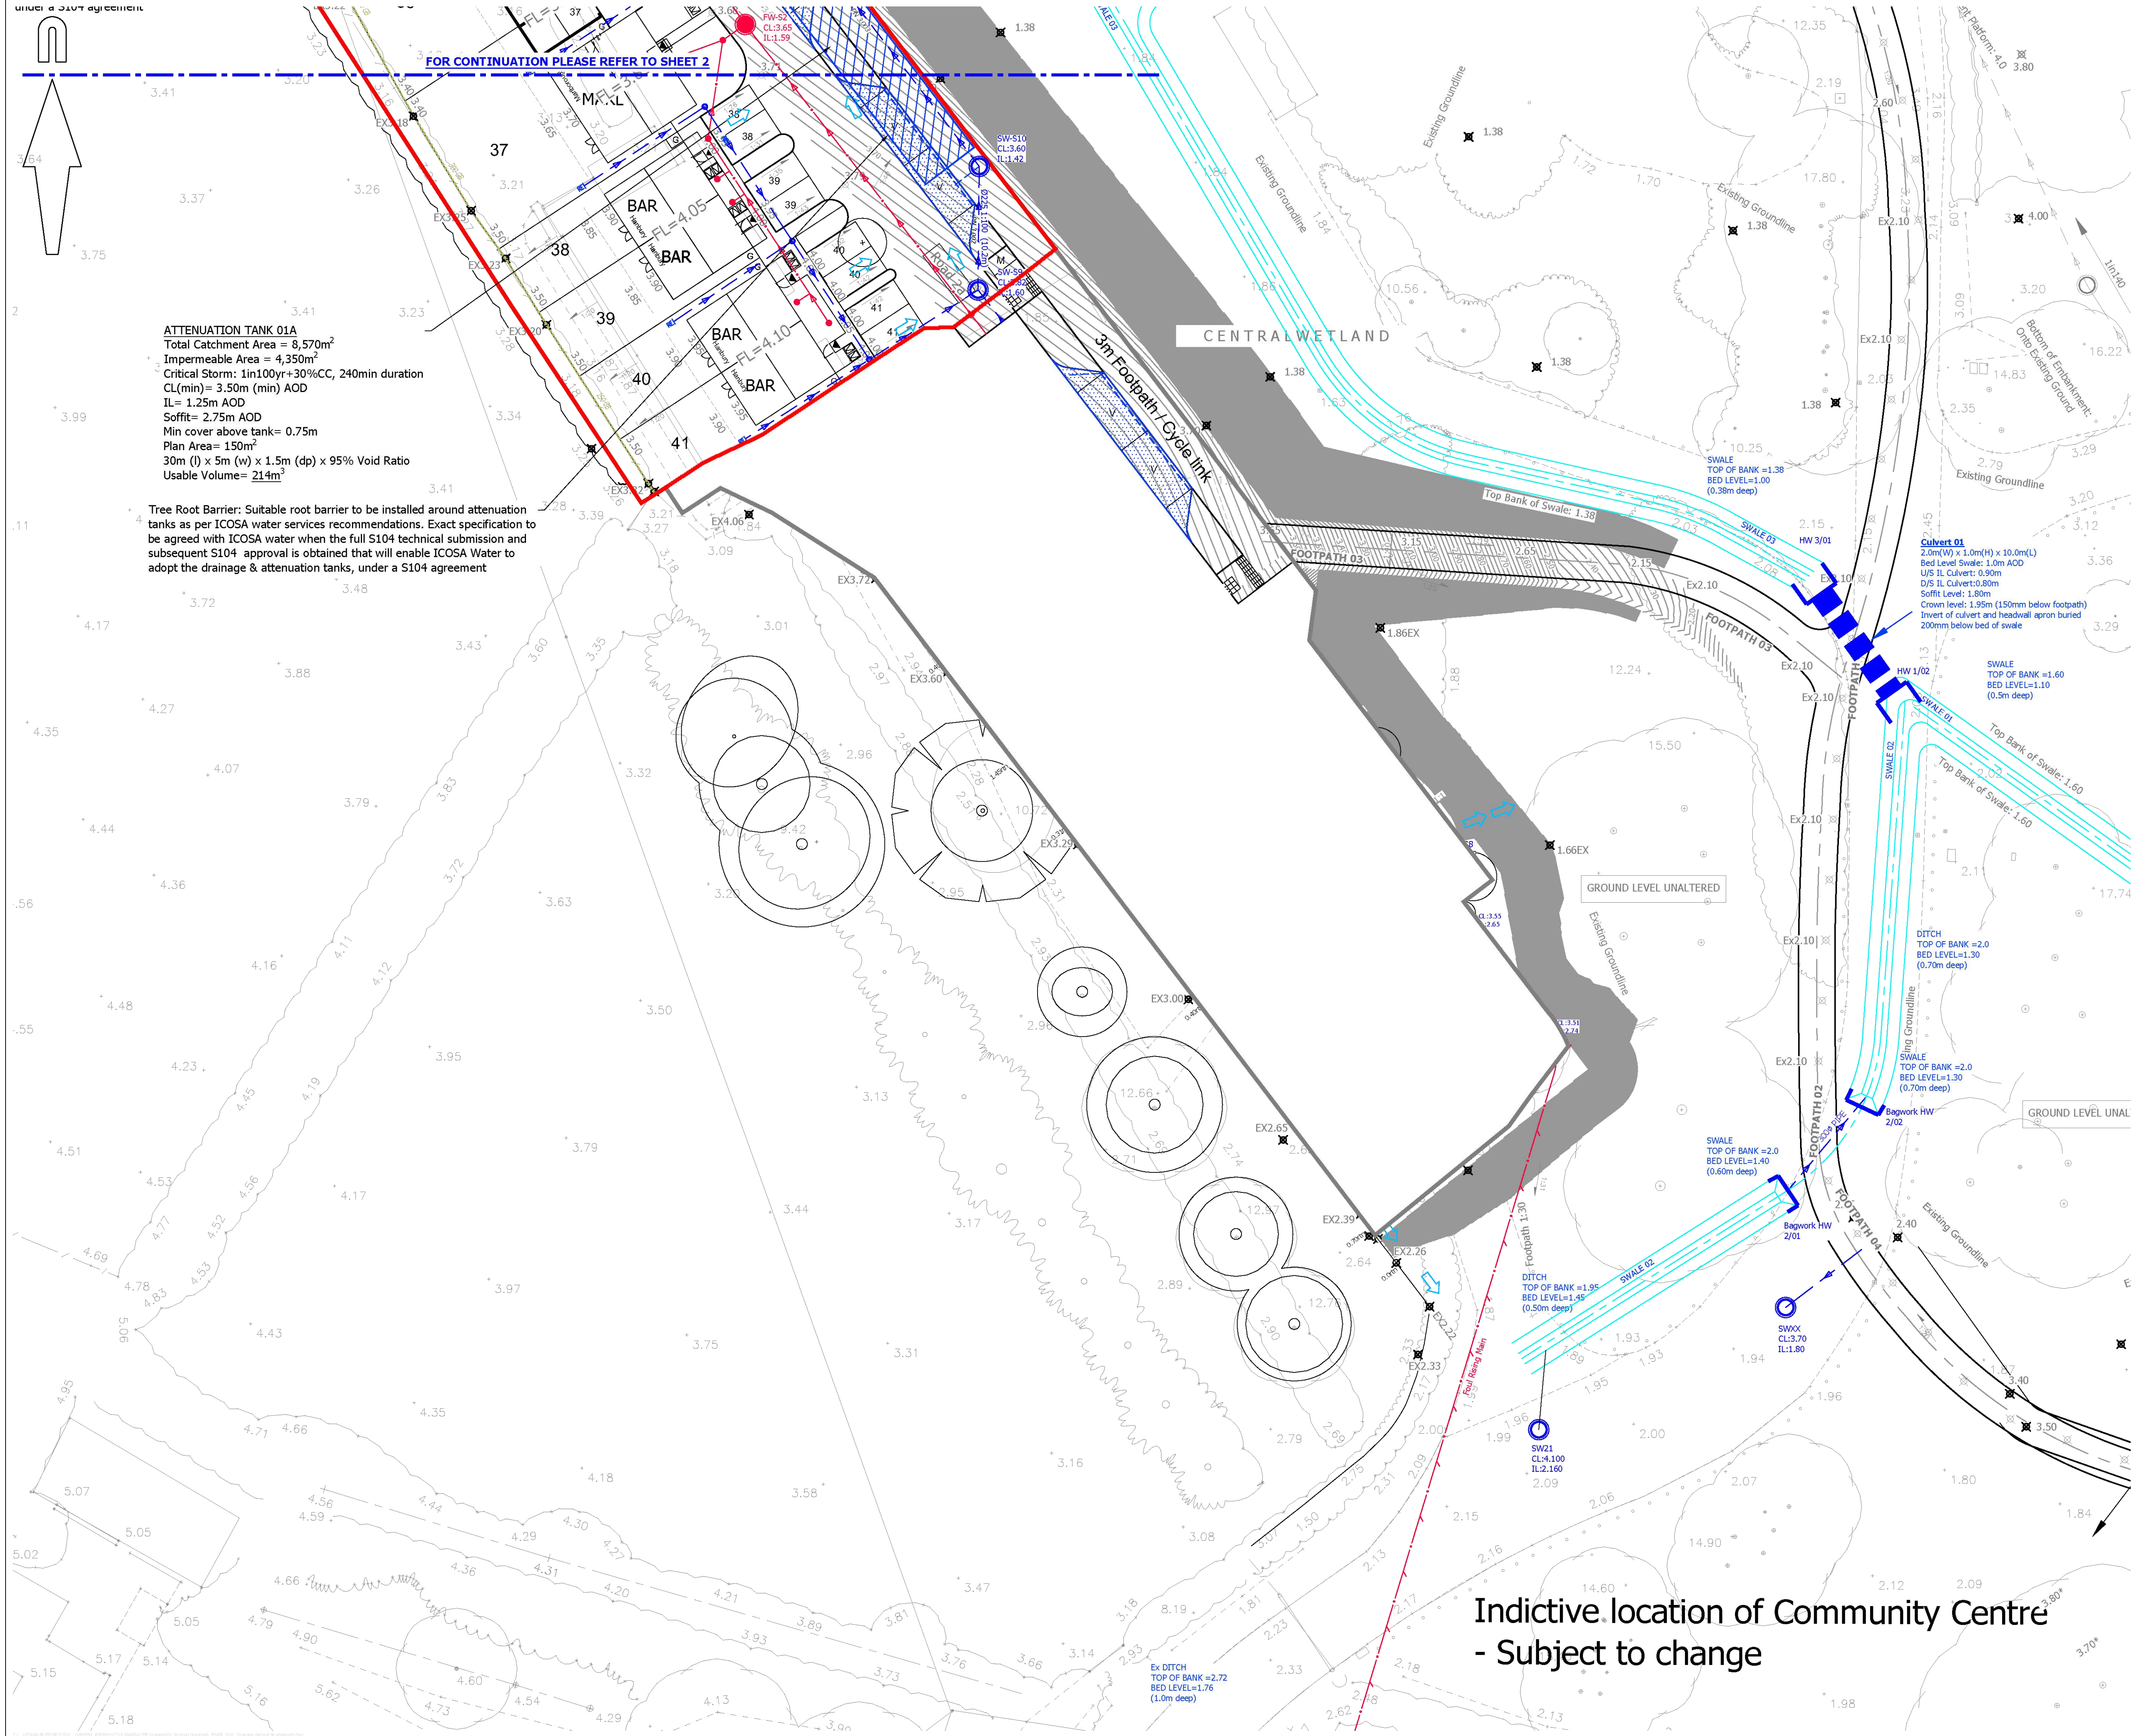

A1 ORIGINAL

© Crown copyright and database rights 2020. Ordnance Survey 0100031673

DRAINAGE KEY:

PROPOSED SURFACE WATER SEWER AND MANHOLE

PROPOSED FOUL WATER SEWER AND MANHOLE

PROPOSED FOUL WATER BACKDROP

PROPOSED SURFACE WATER SEWER AND INSPECTION CHAMBER

PROPOSED FOUL WATER SEWER AND INSPECTION CHAMBER

PROPOSED ROAD GULLY

PROPOSED RODDING EYE

PROPOSED SURFACE WATER OUTFALL

PROPOSED ATTENUATION TANK

PROPOSED PERMEABLE PAVING & FIN DRAIN

EXCEEDENCE FLOW ARROWS

PROPOSED CONTOURS

PROPOSED FOUL RISING MAIN

SITE BOUNDARY

LEVELS KEY:

FL=1.45

PROPOSED FLOOR LEVEL

1/200

PROPOSED GRADIENT

150 GB

PROPOSED GRAVEL BOARD RETENTION

NOTES:

1. Drawing based on Persimmon Homes Thames Valley Architect's 'Site Layout' drawing reference 545_PL_AP2_101, received on 15/04/2021.

2. Based on topographic survey by WYG drawing numbered GGL/A044029/LAY/01.

FOR APPROVAL

NOT FOR CONSTRUCTION

rev.	amendment	checked	date

client

PERSIMMON HOMES THAMES VALLEY

project

PHASE 2B NMA Application
LITTLEHAMPTON

scale

1:250

drawn by

checked by

date

May 2021

cad file

title

DRAINAGE AND LEVELS
GENERAL ARRANGEMENT DRAWING
(SHEET 3 OF 3)

Mayer Brown Limited jobcode

suitability

revision

drawing number

545_PL_NMA_P4-20-3