


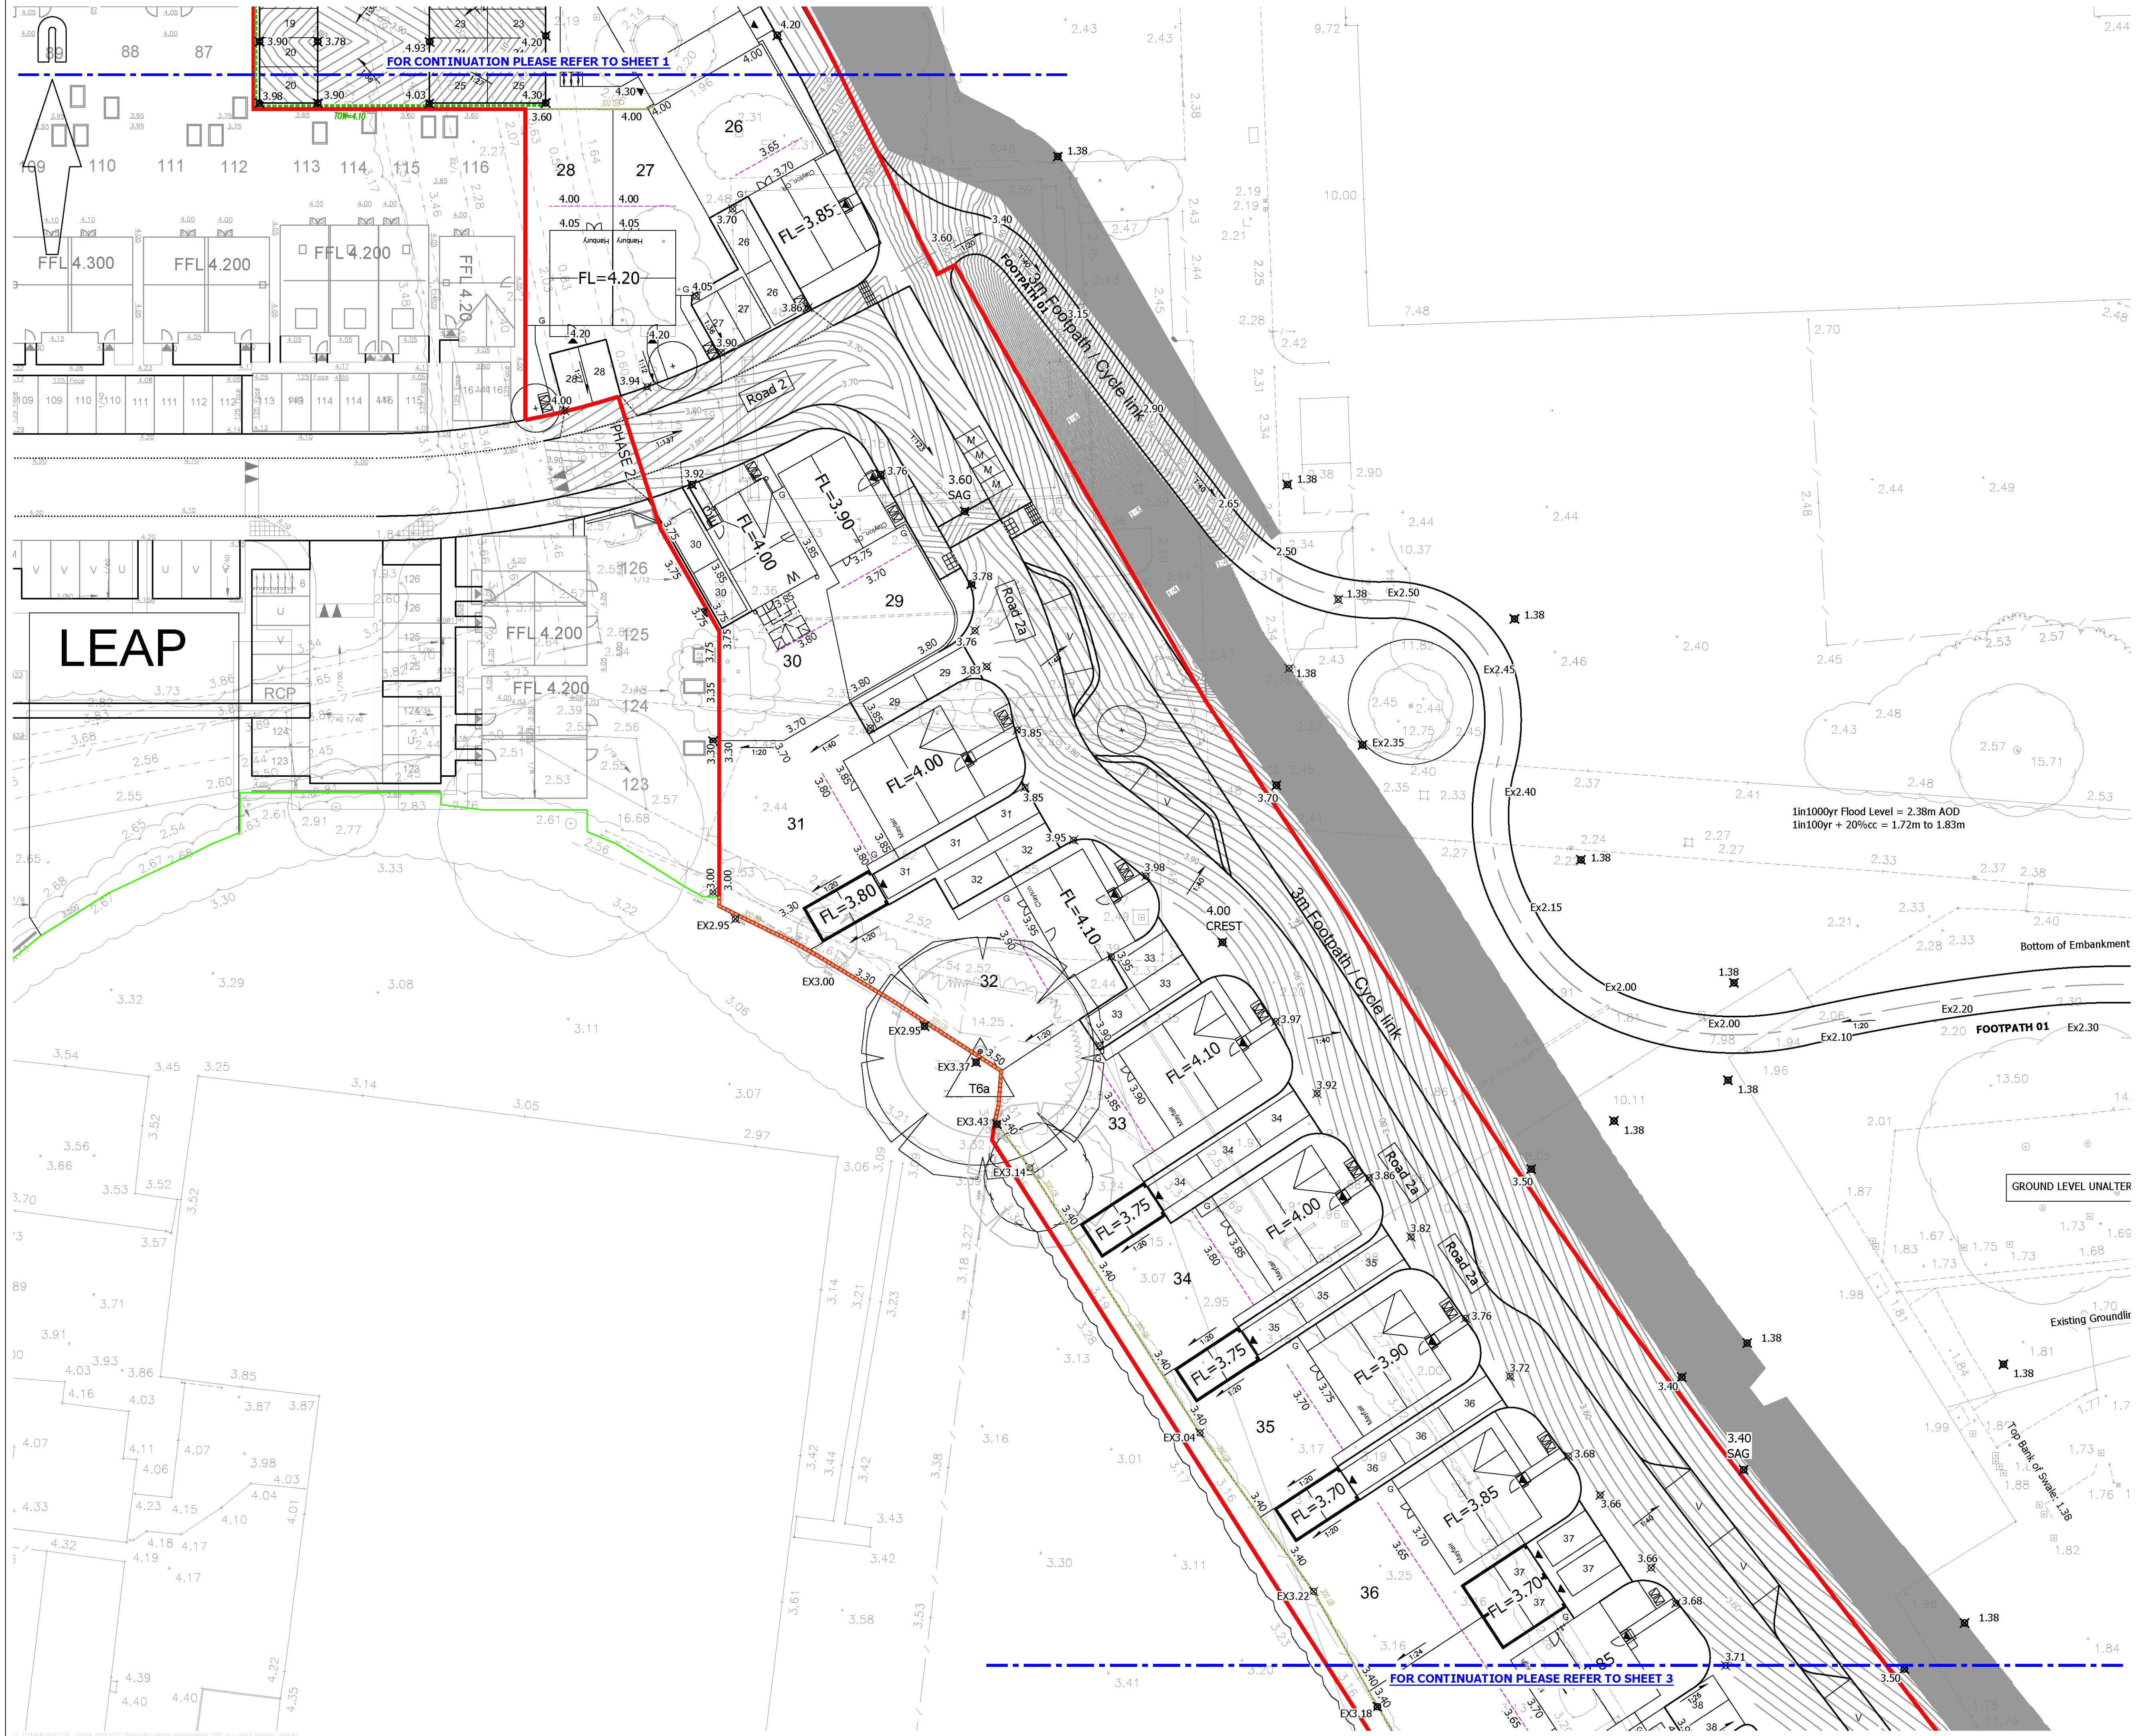

A1 ORIGINAL

© Crown copyright and database rights 2021. Ordnance Survey 0100031673.

LEVELS KEY:

- FL=1.45
1/200
4.35
1.50 GR
TOW=3.85
4.35
4.00
1/12
ACQUATIC FENCE DESIGNED BY OTHERS
SITE BOUNDARY
- PROPOSED FLOOR LEVEL
PROPOSED GRADIENT
PROPOSED SPOT LEVEL
PROPOSED GRAVEL BOARD RETENTION
PROPOSED RETAINING WALL
PROPOSED CONTOUR
MB CONSTRUCTION LINES
PHASE 2 PROPOSED SPOT LEVEL
PHASE 2 PROPOSED GRADIENT
ACQUATIC FENCE DESIGNED BY OTHERS
SITE BOUNDARY

NOTES:

1. Drawing based on Persimmon Homes Thames Valley Architect's 'Site Layout' drawing reference 545_PL_AP2_101, received on 15/04/2021.
2. Based on topographic survey by WYG drawing numbered GGL/A044029/LAY/01.

FOR INFORMATION
NOT FOR CONSTRUCTION

rev.	amendment	checked	date
------	-----------	---------	------

client
PERSIMMON HOMES THAMES VALLEY

project
PHASE 2B NMA Application
LITTLEHAMPTON

scale
1:250

date
May 2021

title
ENGINEERING & LEVELS DRAWING
(SHEET 2 OF 3)

Mayer Brown Limited jobcode
suitability revision

drawing number
545_PL_NMA_P4-11-2