


FOR CONTINUATION PLEASE REFER TO SHEET 2

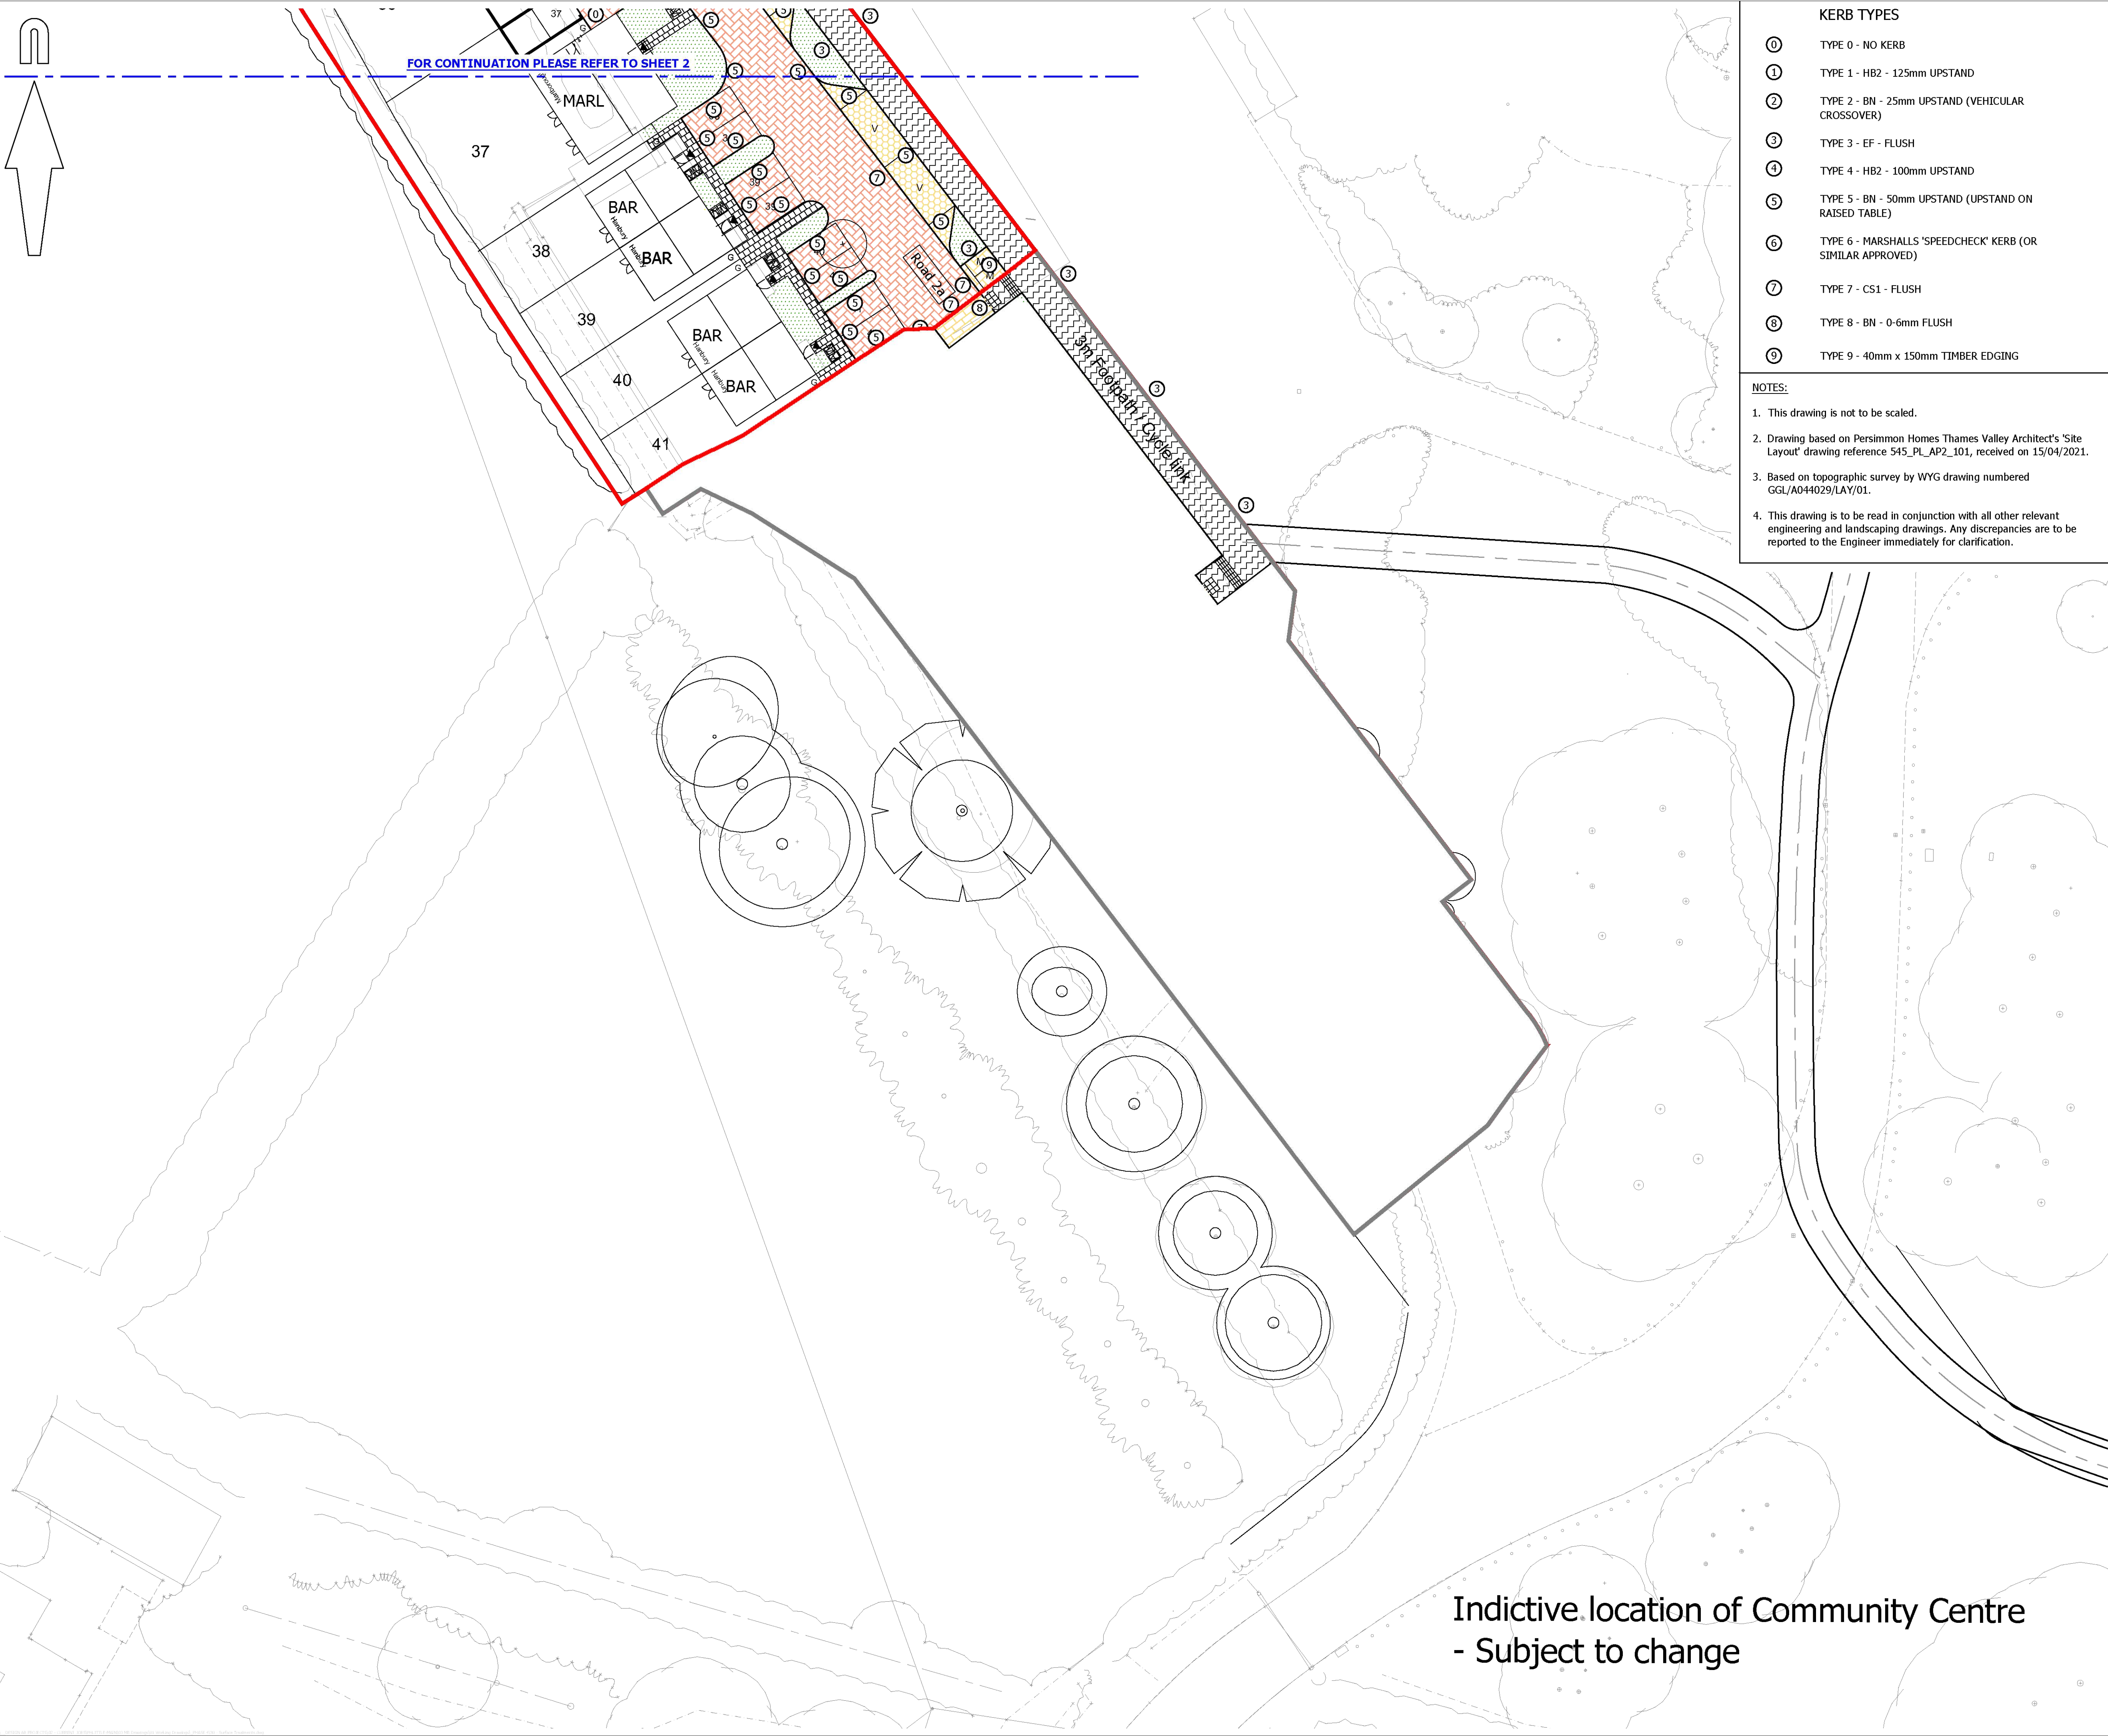

KERB TYPES

- ① TYPE 0 - NO KERB
- ② TYPE 1 - HB2 - 125mm UPSTAND
- ③ TYPE 2 - BN - 25mm UPSTAND (VEHICULAR CROSSOVER)
- ④ TYPE 3 - EF - FLUSH
- ⑤ TYPE 4 - HB2 - 100mm UPSTAND
- ⑥ TYPE 5 - BN - 50mm UPSTAND (UPSTAND ON RAISED TABLE)
- ⑦ TYPE 6 - MARSHALLS 'SPEEDCHECK' KERB (OR SIMILAR APPROVED)
- ⑧ TYPE 7 - CS1 - FLUSH
- ⑨ TYPE 8 - BN - 0-6mm FLUSH
- ⑩ TYPE 9 - 40mm x 150mm TIMBER EDGING

NOTES:

- This drawing is not to be scaled.
- Drawing based on Persimmon Homes Thames Valley Architect's 'Site Layout' drawing reference 545_PL_AP2_101, received on 15/04/2021.
- Based on topographic survey by WYG drawing numbered GGL/A044029/LAY/01.
- This drawing is to be read in conjunction with all other relevant engineering and landscaping drawings. Any discrepancies are to be reported to the Engineer immediately for clarification.

A1 ORIGINAL

© Crown copyright and database rights 2020. Ordnance Survey 0100031673

KEY

- EXISTING KERB LINE
- PROPOSED KERB/EDGING LINE
- PROPOSED DROPPED KERB
- PROPOSED TACTILE PAVING
- PROPOSED CORDUROY PAVING
- PROPOSED TRAFFIC SIGN AND SIGN POST
- PROPOSED BITUMEN MACADAM CARRIAGEWAY SURFACING
- PROPOSED FULL DEPTH LOCAL DISTRIBUTOR RAISED TABLE CONSTRUCTION MAIN AVENUE
- PROPOSED MARSHALLS BLOCK PAVED CARRIAGEWAY SURFACING (BRINDLE) COLOUR LAID IN HERRINGBONE PATTERN
- PROPOSED MARSHALLS BLOCK PAVED RAMP (BRINDLE) CONSTRUCTION TYPE 5
- PROPOSED PERMEABLE PAVING (BRINDLE) COLOUR
- PROPOSED MARSHALLS BLOCK PAVED SHARED / PRIVATE DRIVE SURFACING (BRACKEN) COLOUR LAID IN HERRINGBONE PATTERN
- PROPOSED BUFF COLOURED SELF BINDING COMPACTED GRAVEL (BUFF) COLOUR WITH TIMBER EDGING
- PROPOSED MARSHALLS BUFF COLOURED SLAB PRIVATE FOOTWAY CONSTRUCTION
- PROPOSED BITUMEN MACADAM FOOTWAY CONSTRUCTION
- PROPOSED BITUMEN MACADAM FOOTWAY CROSSOVER TYPE 1
- PROPOSED SOFT LANDSCAPING (REFER TO LANDSCAPE ARCHITECT DRAWINGS)
- SITE BOUNDARY

FOR INFORMATION
NOT FOR CONSTRUCTION

--	--	--	--

rev.	amendment	checked	date
------	-----------	---------	------

client
PERSIMMON HOMES THAMES VALLEY

project
LITTLEHAMPTON
PHASE 2B NMA Application

scale
1:250

drawn by

checked by

date
May 2021

cad file

title
SURFACE TREATMENTS DRAWING
(SHEET 3 OF 3)

Mayer Brown Limited jobcode

suitability

revision

drawing number
545_PL_NMA_P4-30-3

Indictive location of Community Centre
- Subject to change