
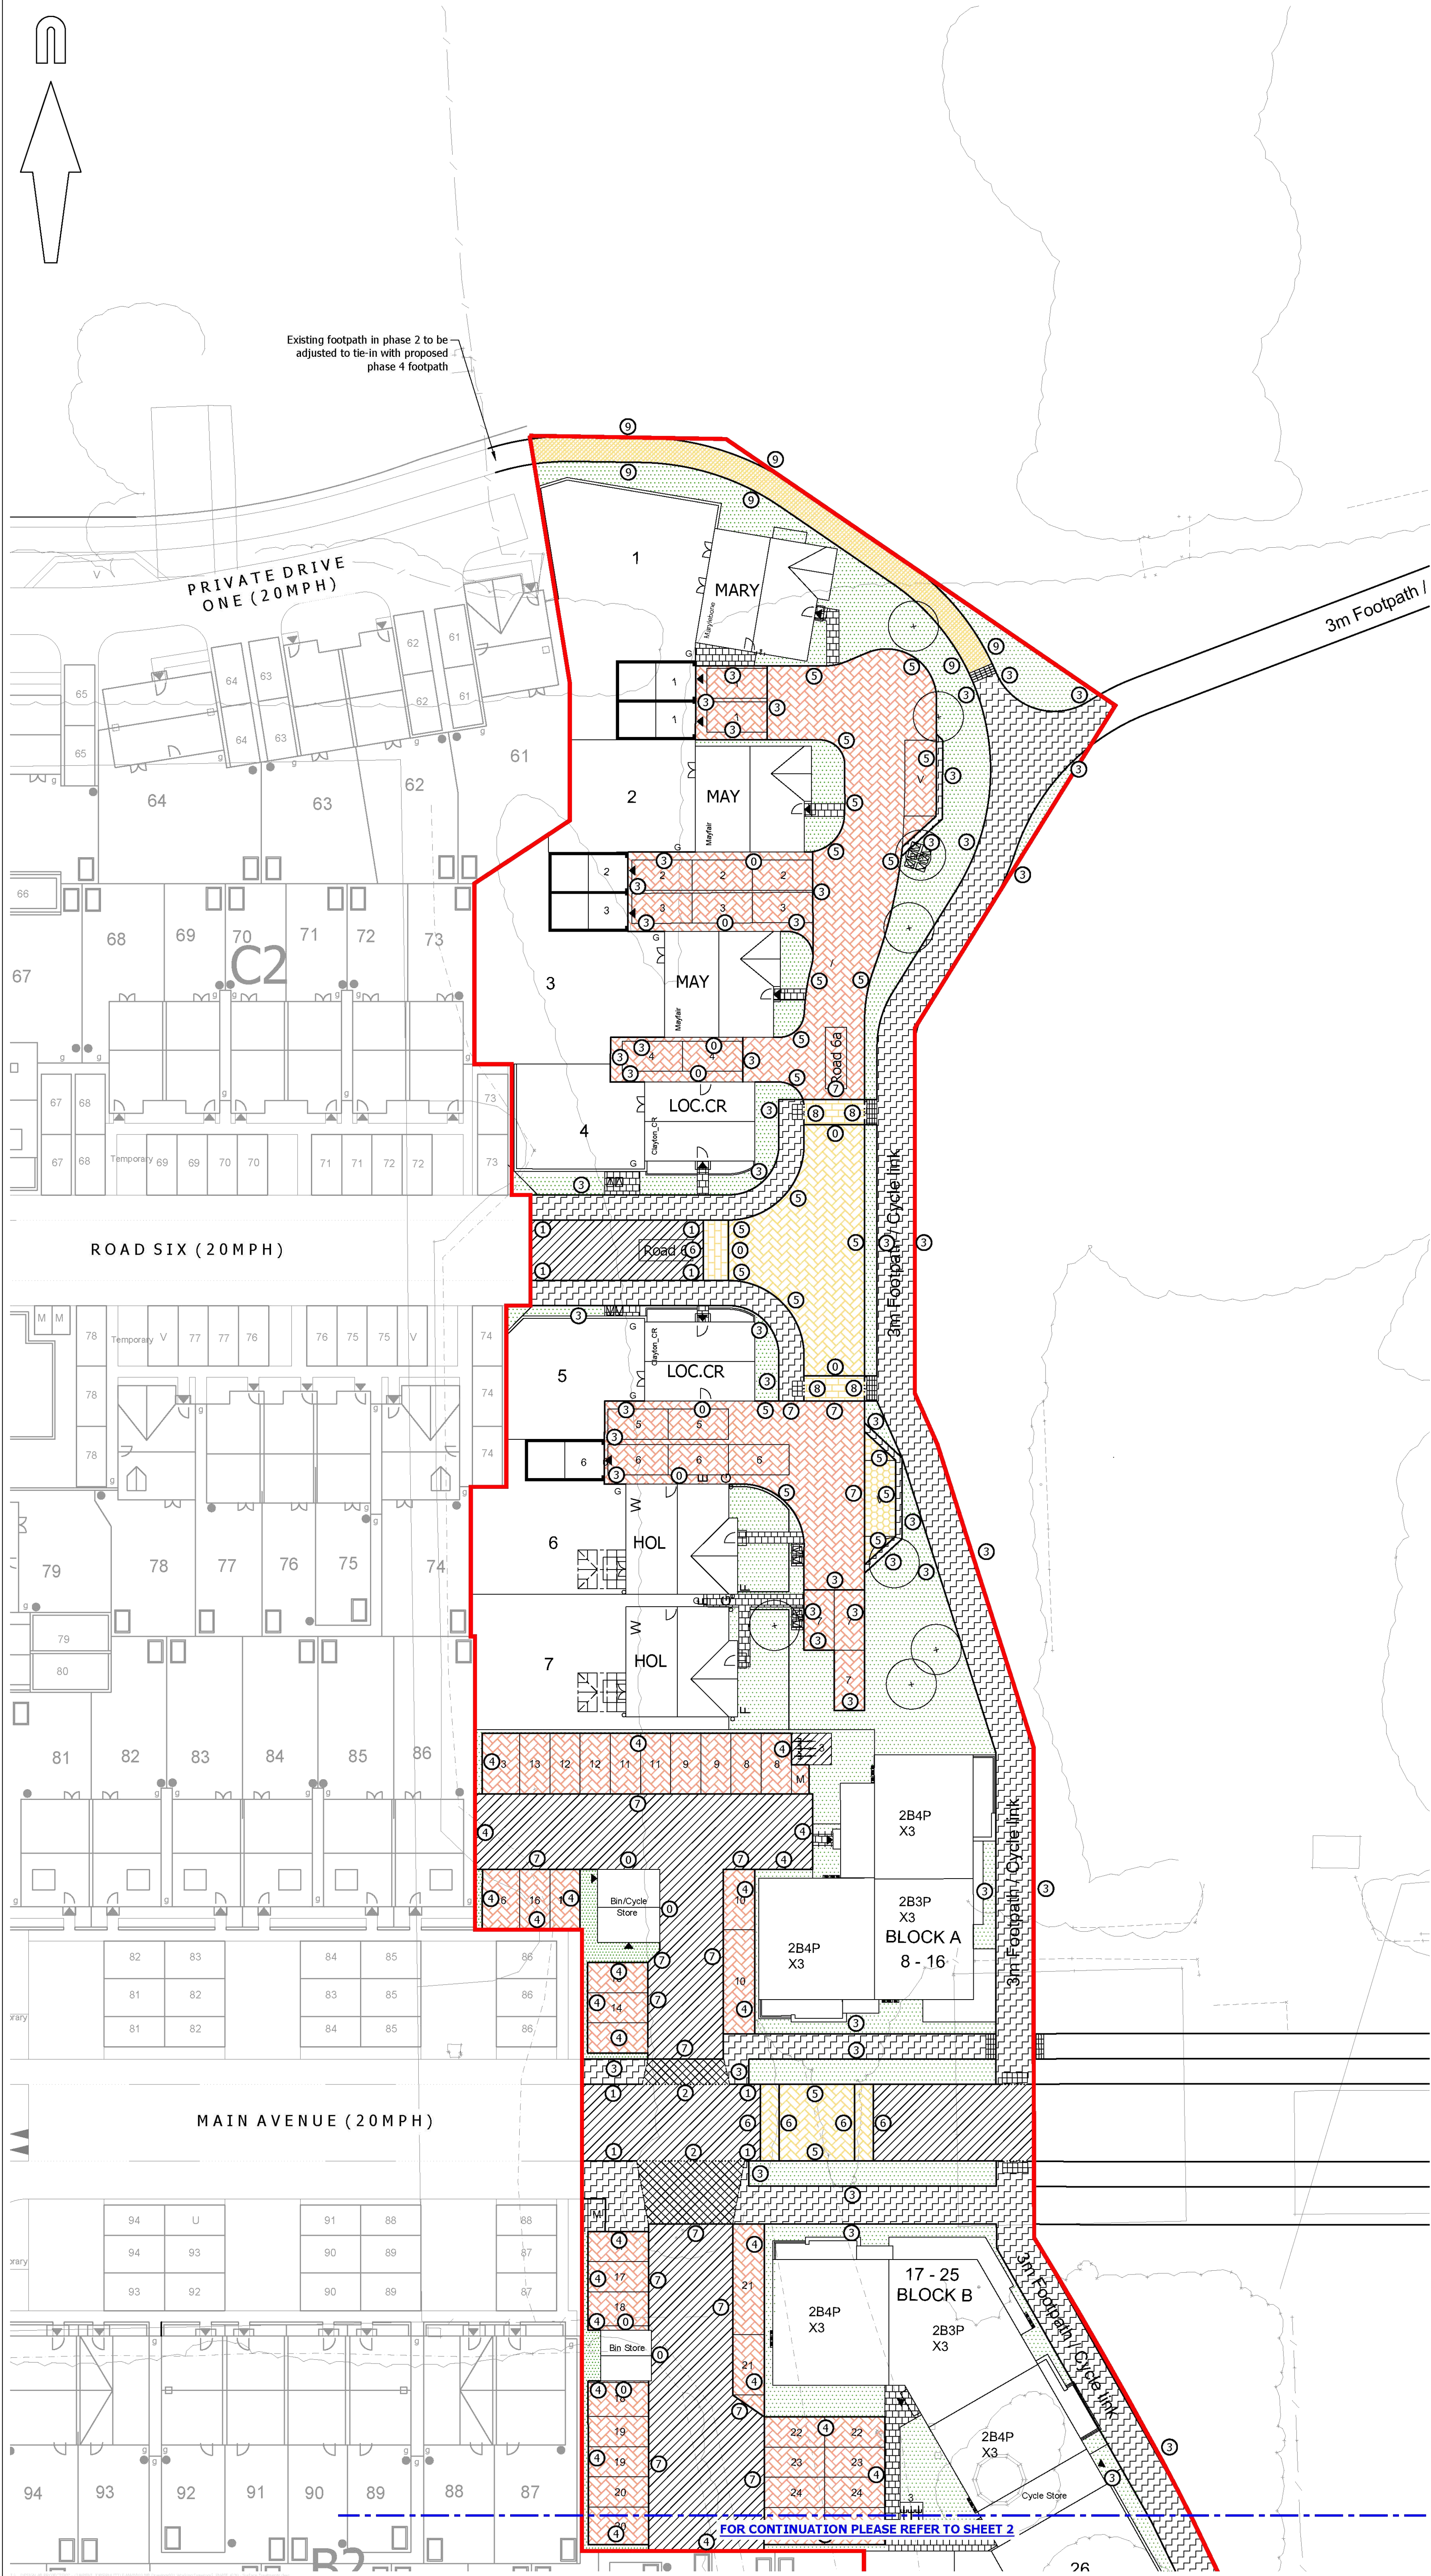


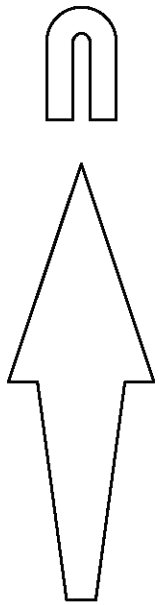

A1 ORIGINAL

© Crown copyright and database rights 2020. Ordnance Survey 0100031673.

KEY

- EXISTING KERB LINE
- PROPOSED KERB/EDGING LINE
- PROPOSED DROPPED KERB
- PROPOSED TACTILE PAVING
- PROPOSED CORDUROY PAVING
- PROPOSED TRAFFIC SIGN AND SIGN POST
- PROPOSED BITUMEN MACADAM CARRIAGEWAY SURFACING
- PROPOSED FULL DEPTH LOCAL DISTRIBUTOR RAISED TABLE CONSTRUCTION MAIN AVENUE
- PROPOSED MARSHALLS BLOCK PAVED CARRIAGEWAY SURFACING (BRINDLE) COLOUR LAID IN HERRINGBONE PATTERN
- PROPOSED MARSHALLS BLOCK PAVED RAMP (BRINDLE) CONSTRUCTION TYPE 5
- PROPOSED PERMEABLE PAVING (BRINDLE) COLOUR
- PROPOSED MARSHALLS BLOCK PAVED SHARED / PRIVATE DRIVE SURFACING (BRACKEN) COLOUR LAID IN HERRINGBONE PATTERN
- PROPOSED BUFF COLOURED SELF-BINDING COMPACTED GRAVEL (BUFF) COLOUR WITH TIMBER EDGING
- PROPOSED MARSHALLS BUFF COLOURED SLAB PRIVATE FOOTWAY CONSTRUCTION
- PROPOSED BITUMEN MACADAM FOOTWAY CONSTRUCTION
- PROPOSED BITUMEN MACADAM FOOTWAY CROSSOVER TYPE 1
- PROPOSED SOFT LANDSCAPING (REFER TO LANDSCAPE ARCHITECT DRAWINGS)
- SITE BOUNDARY

KERB TYPES

- TYPE 0 - NO KERB
- TYPE 1 - HB2 - 125mm UPSTAND
- TYPE 2 - BN - 25mm UPSTAND (VEHICULAR CROSSOVER)
- TYPE 3 - EF - FLUSH
- TYPE 4 - HB2 - 100mm UPSTAND
- TYPE 5 - BN - 50mm UPSTAND (UPSTAND ON RAISED TABLE)
- TYPE 6 - MARSHALLS 'SPEEDCHECK' KERB (OR SIMILAR APPROVED)
- TYPE 7 - CS1 - FLUSH
- TYPE 8 - BN - 0-6mm FLUSH
- TYPE 9 - 40mm x 150mm TIMBER EDGING

NOTES:

- This drawing is not to be scaled.
- Drawing based on Persimmon Homes Thames Valley Architect's 'Site Layout' drawing reference 545_PL_AP2_101, received on 15/04/2021.
- Based on topographic survey by WYG drawing numbered GGL/A044029/LAY/01.
- This drawing is to be read in conjunction with all other relevant engineering and landscaping drawings. Any discrepancies are to be reported to the Engineer immediately for clarification.

FOR INFORMATION
NOT FOR CONSTRUCTION

rev.	amendment	checked	date
------	-----------	---------	------

client
PERSIMMON HOMES THAMES VALLEY

project
PHASE 2B NMA Application
LITTLEHAMPTON

scale	drawn by	checked by
1:250		

date	cad file
May 2021	

title
SURFACE TREATMENTS DRAWING
(SHEET 1 OF 3)

Mayer Brown Limited jobcode	suitability	revision

drawing number
545_PL_NMA_P4-30-1