
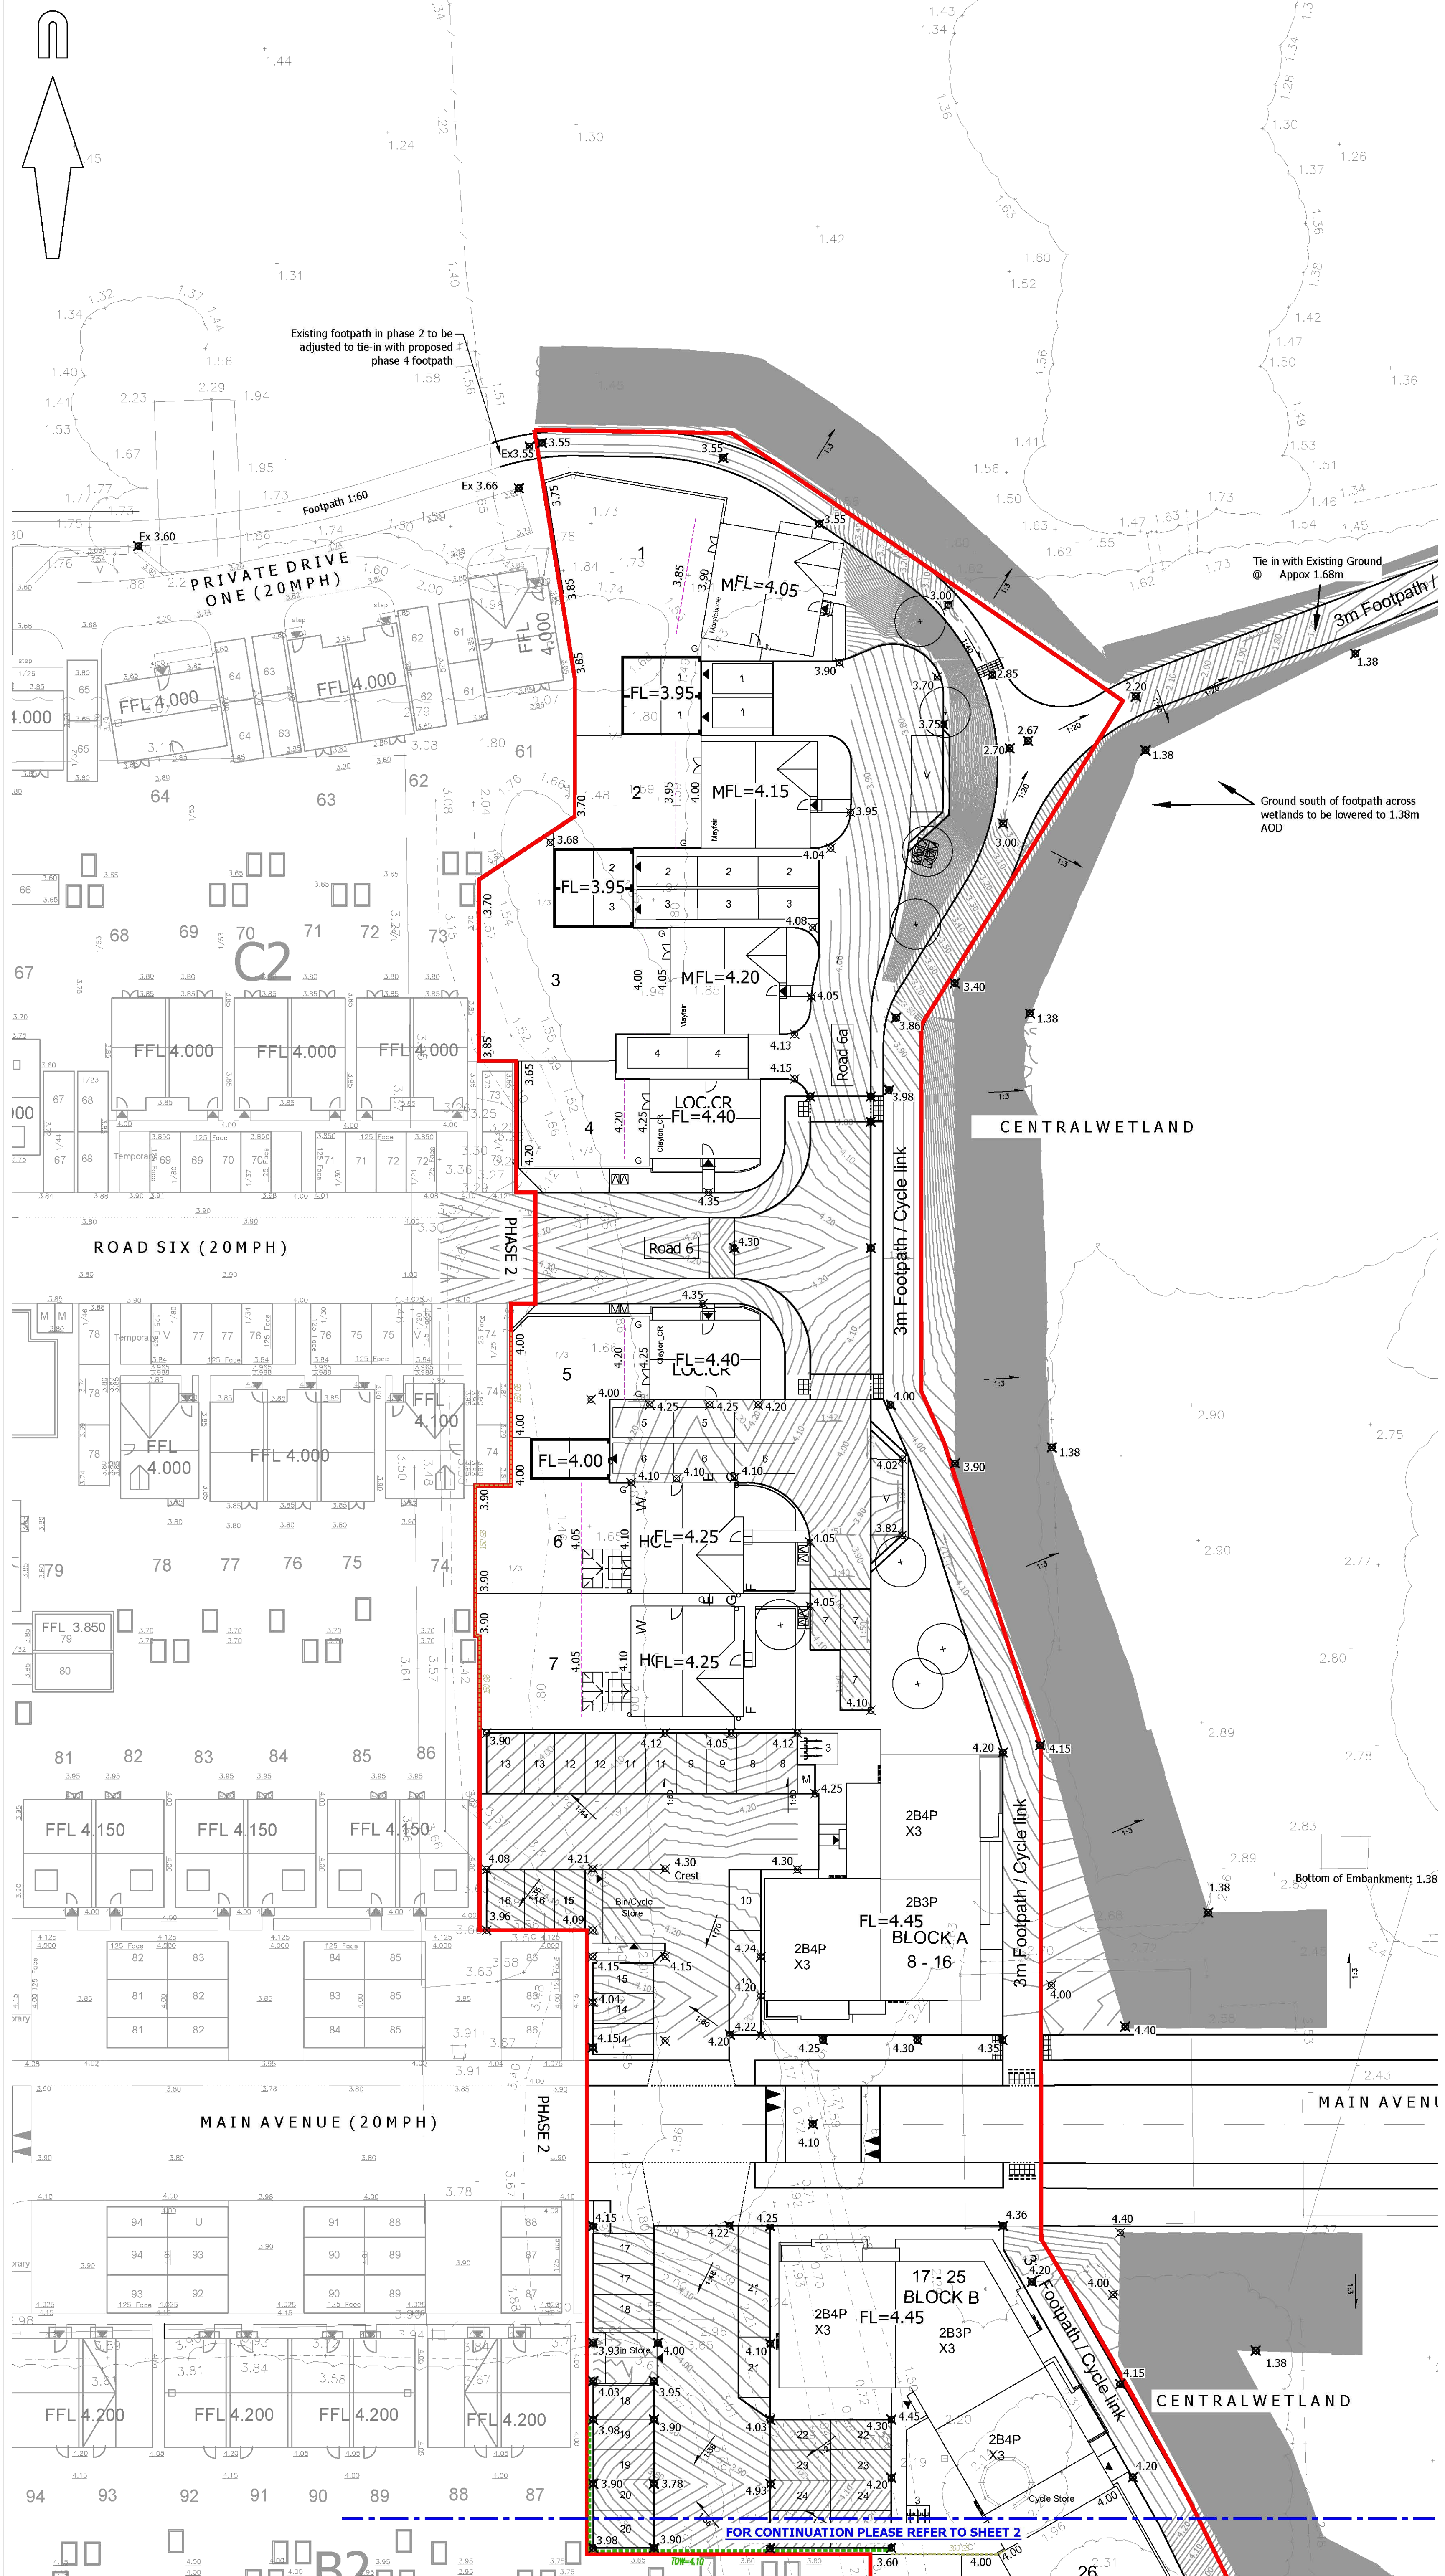


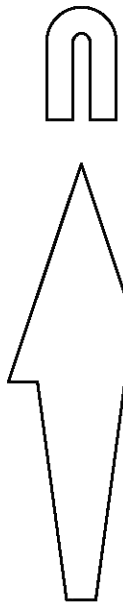

A1 ORIGINAL

© Crown copyright and database rights 2021. Ordnance Survey 010001673.

LEVELS KEY:

- FL=1.45 PROPOSED FLOOR LEVEL
- 1/200 PROPOSED GRADIENT
- 4.35 PROPOSED SPOT LEVEL
- 1.50 CB PROPOSED GRAVEL BOARD RETENTION
- TOW=3.85 PROPOSED RETAINING WALL
- 4.35 PROPOSED CONTOUR
- MB CONSTRUCTION LINES
- 4.00 PHASE 2 PROPOSED SPOT LEVEL
- 1/12 PHASE 2 PROPOSED GRADIENT
- SITE BOUNDARY

NOTES:

- Drawing based on Persimmon Homes Thames Valley Architect's 'Site Layout' drawing reference 545_PL_AP2_101, received on 15/04/2021.
- Based on topographic survey by WYG drawing numbered GGL/A044029/LAY/01.

FOR INFORMATION
NOT FOR CONSTRUCTION

rev.	amendment	checked	date
------	-----------	---------	------

client
PERSIMMON HOMES THAMES VALLEY

project
PHASE 2B NMA Application
LITTLEHAMPTON

scale
1:250

date
May 2021

title
ENGINEERING AND LEVELS DRAWING
(SHEET 1 OF 3)

Mayer Brown Limited jobcode
suitability revision

drawing number
545_PL_NMA_P4-11-1