



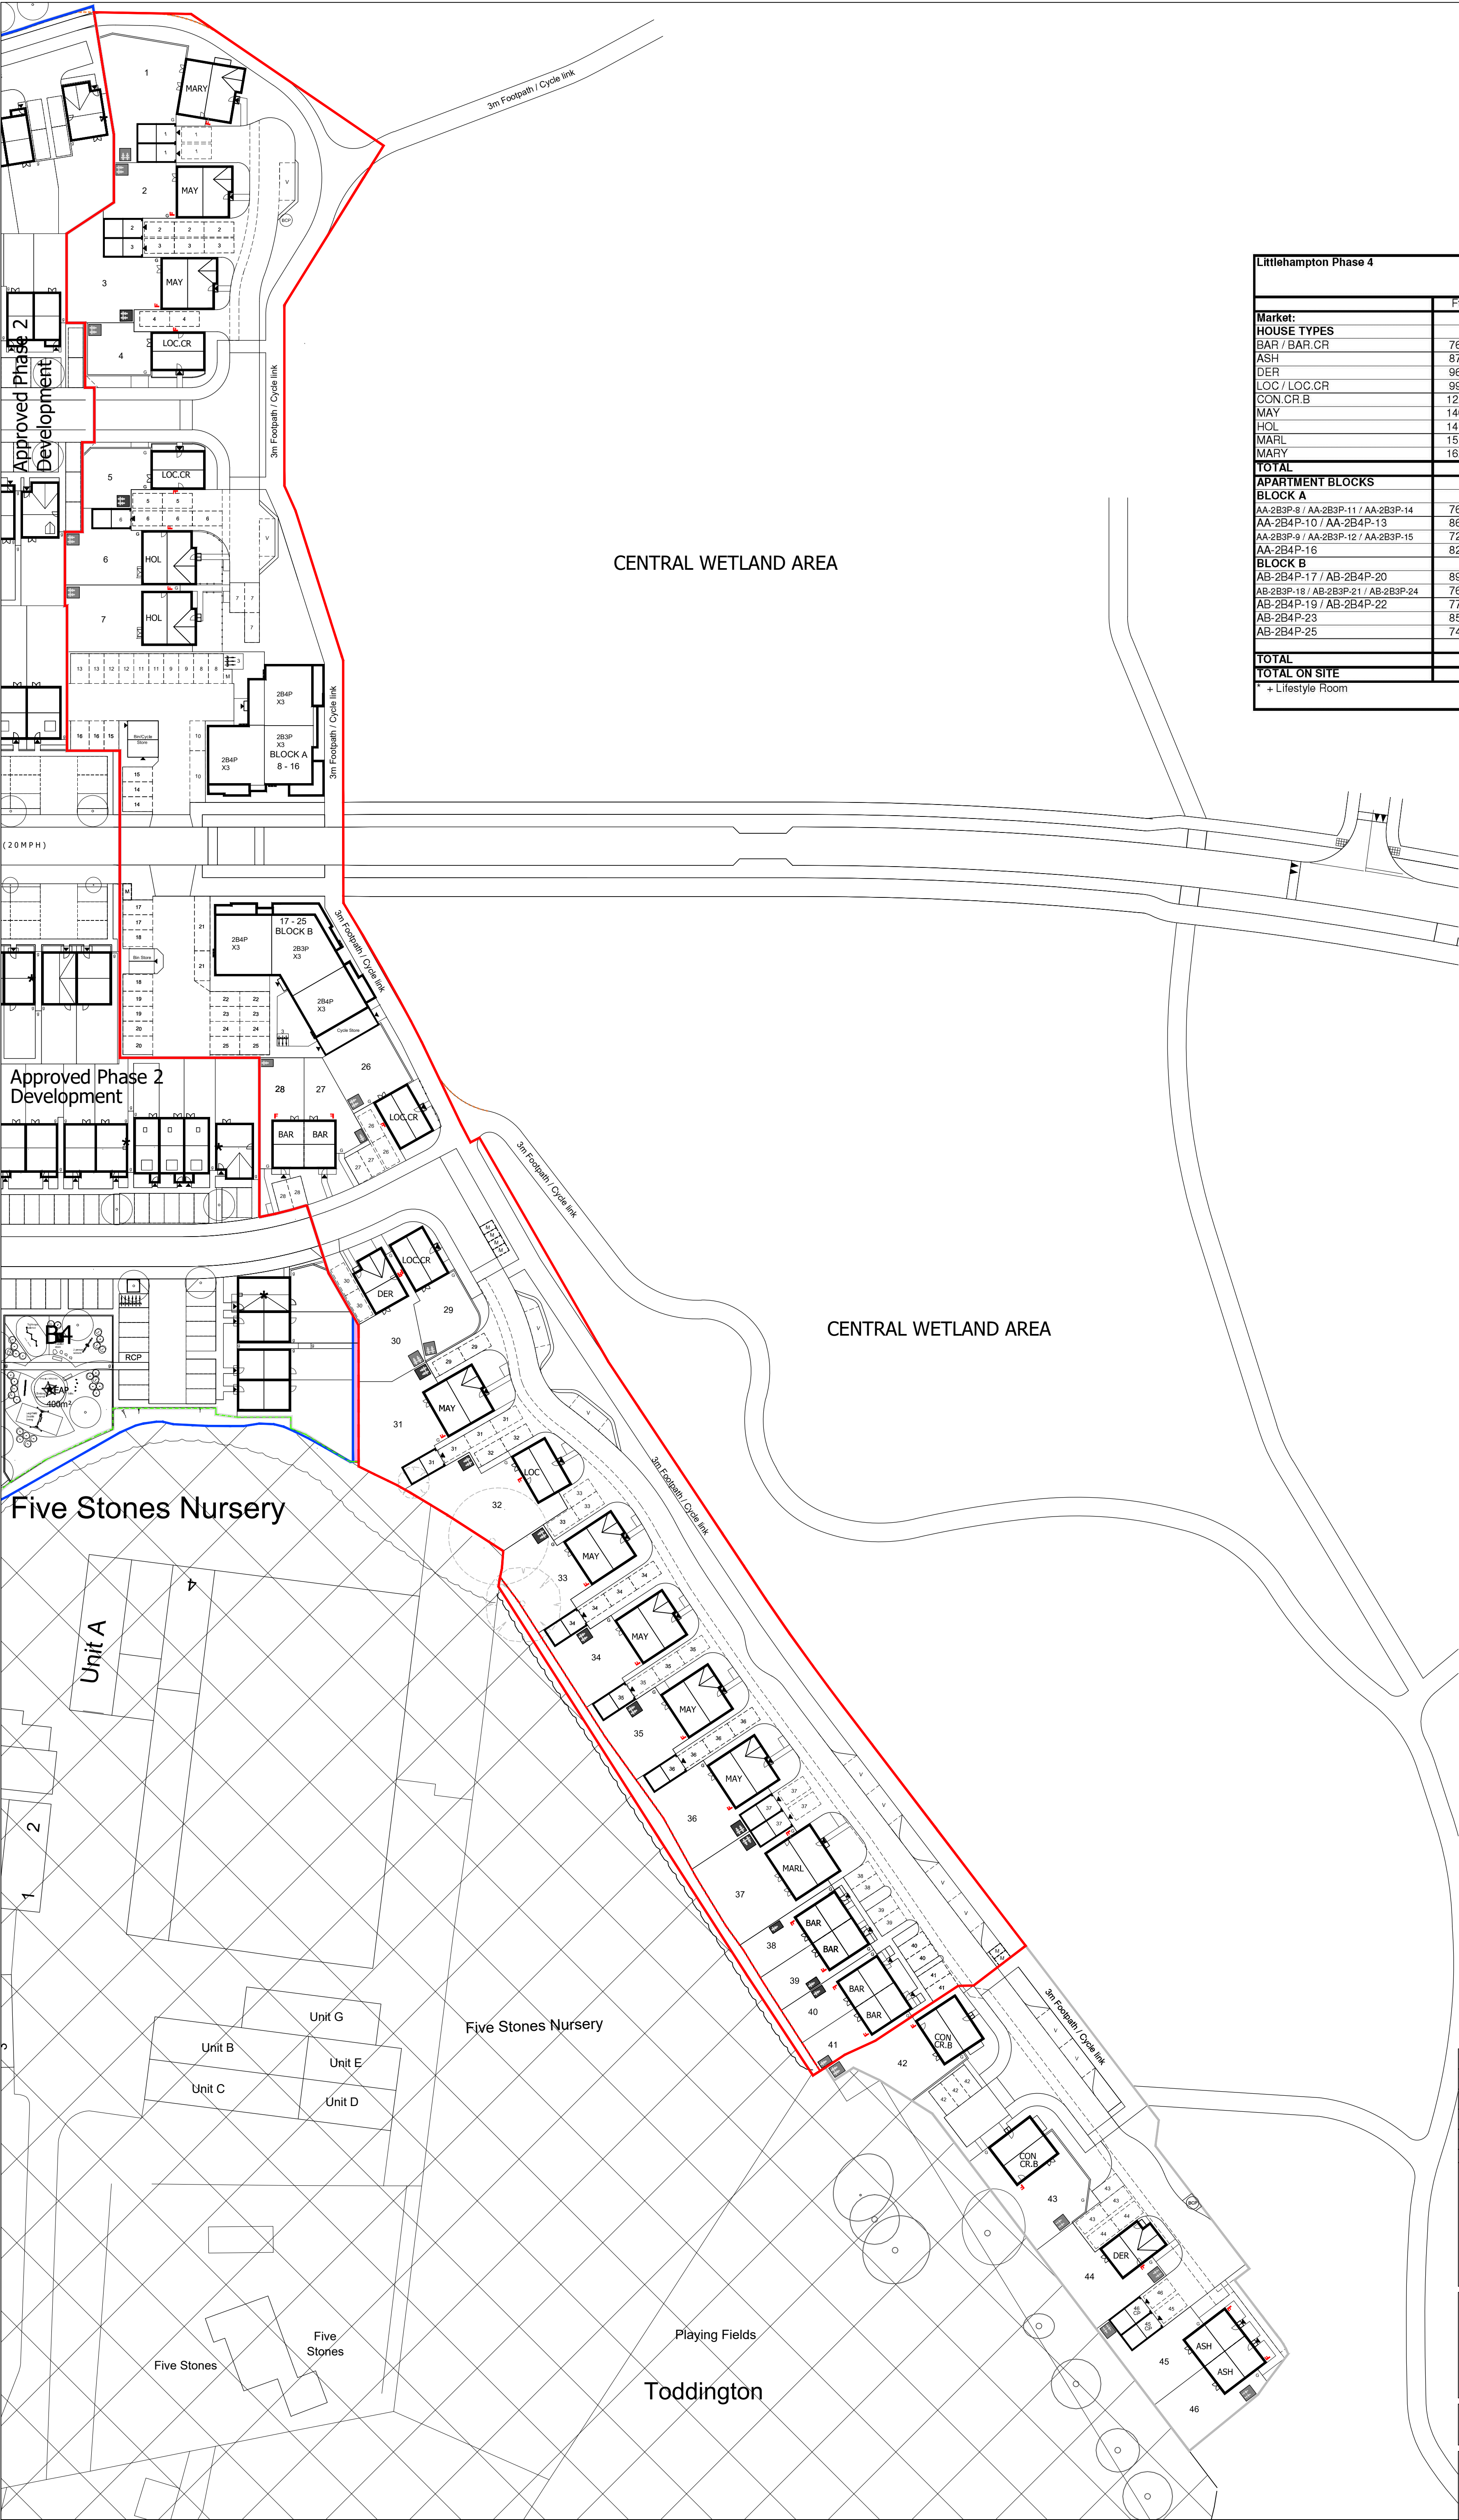

Littlehampton Phase 4				
	Ft²	NO.	BEDROOMS	STOREY
Market:				
HOUSE TYPES				
BAR / BAR.CR	761	6	2 BED *	2
ASH	874	2	3 BED	2
DER	969	2	3 BED	2
LOC / LOC.CR	999	5	3 BED	2
CON.CR.B	1222	2	3 BED+Study	2
MAY	1401	7	3 BED+Study	2
HOL	1414	2	4 BED+Study	2
MARL	1513	1	4 BED	2
MARY	1623	1	4 BED+Study	2
TOTAL		28		
APARTMENT BLOCKS				
BLOCK A				
AA-2B3P-8 / AA-2B3P-11 / AA-2B3P-14	765	3	2 BED (4P)	
AA-2B4P-10 / AA-2B4P-13	865	2	2 BED (4P)	
AA-2B3P-9 / AA-2B3P-12 / AA-2B3P-15	721	3	2 BED (3P)	
AA-2B4P-16	828	1	2 BED (4P)	
BLOCK B				
AB-2B4P-17 / AB-2B4P-20	890	2	2 BED (4P)	
AB-2B3P-18 / AB-2B3P-21 / AB-2B3P-24	765	3	2 BED (3P)	
AB-2B4P-19 / AB-2B4P-22	778	2	2 BED (4P)	
AB-2B4P-23	853	1	2 BED (4P)	
AB-2B4P-25	748	1	2 BED (4P)	
TOTAL		18		
TOTAL ON SITE		46		
* + Lifestyle Room				

- LEGEND - TREES
- Existing Trees to be removed.
 - Location of proposed 2.8m Acoustic Fence.
 - Rear Garden Fence Line to plots 33 - 41
 - NMA Application Boundary
 - Land shaded pink to be allocated to Phase 2A
 - Approved Phase 2A Application Boundary LU/121/17/RES

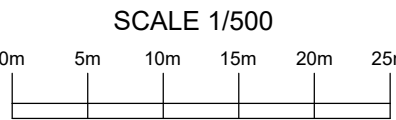

A		NMA Redline updated to rationalise boundary between Phase 2A & 2B		22.07.21
Rev				Date
PERSIMMON Together, we make a home Persimmon Homes Thames Valley Persimmon House, Knoll Road, Camberley, Surrey GU15 3TQ Tel: 01276 808080				
Site: Phase 2B Littlehampton		Date: April 2021		
		Scale: 1:500 @ A1		
		Orig No: 545_PL_NMA_101		
Drawing Title: Site Layout				
Drawing Status: SUBMITTED		Drawn: AT		Checked: ME
		Rev:		A