



W1 - Bedroom Rear (internal view)
Scale 1/20 @ A3

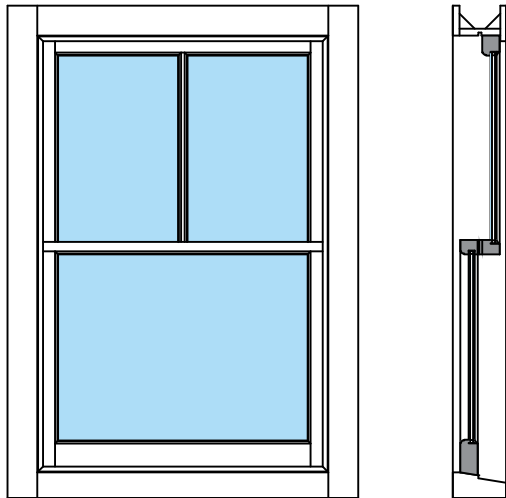

W1 - Bedroom Rear (external view)
Scale 1/20 @ A3

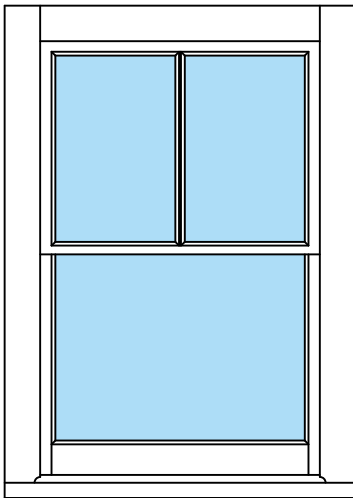

Job Reference: MW1246 Mason
Made by: TBC
Location: W1 - Bedroom Rear
Timber Type: Accoya

Frame Detail
Profile 132
Head 79
Jambs 79
Sill 68
Operation Type: Cords and Weights

Sash Detail
Profile 46
Head 53
Stiles 53
Meeting Rail 33
Bottom Rail 94
Glazing Bar 25 / 5
Mould 6.5R Ovolo
Horns None

Glass Detail
4/8/4 Slimline (Heritage) Softcoat / Low Iron


Paint Detail
Little Green "Loft White" Satin

Hardware Detail
Polished Chrome
Centre catch x1
Sash lifts x2
Security Lock x2


PROPOSED

Traditional Cord & Weight Sash Sections
Scale 1/2 @ A3


Jamb thru section

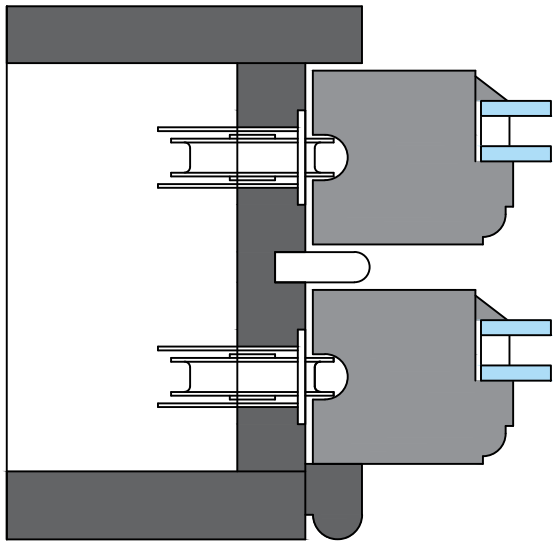


Head thru section

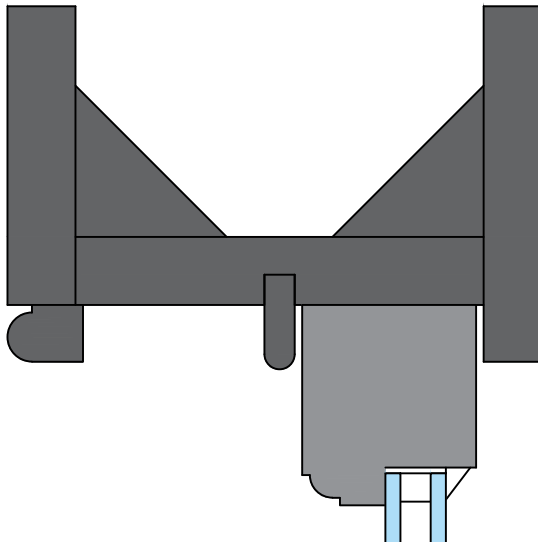

Sill thru section

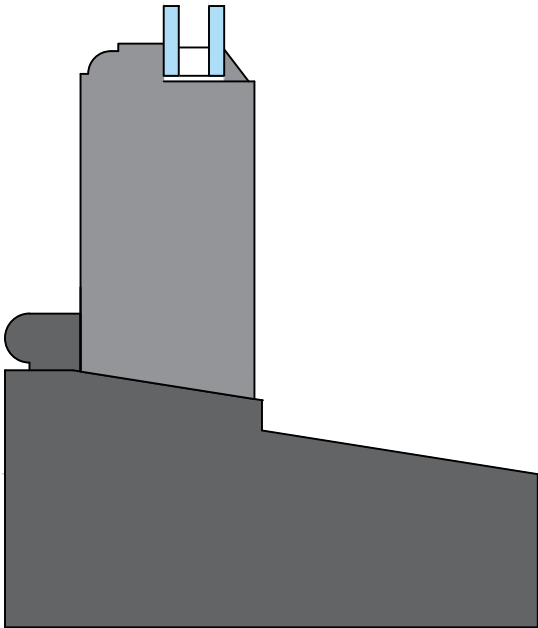

Meeting Rail thru section

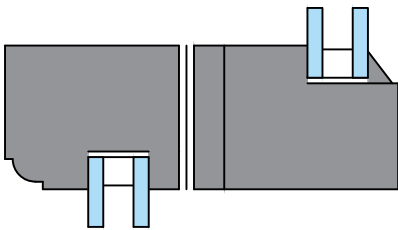

Glazing Bar section

