



Wizard Windows Southern

**Unit E4-5
Ford
BN18 0BD
Tel : 01903 723154**


Name: Mr & Mrs Ayling

Address: 62 The Haven

Littlehampton

Reference: Ayling BN176NU Conservatory 11 / 1 / 2021

Proposed Edwardian box gutter conservatory

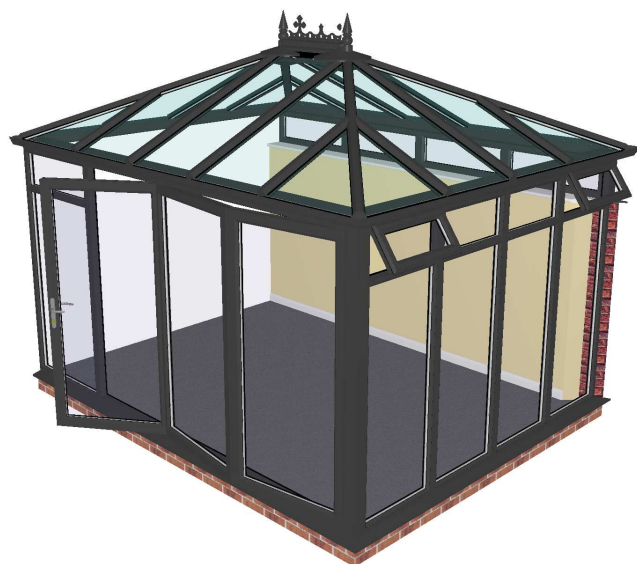

Specification

Floor width:	2600 mm	Dwarf wall height:	1770 mm
Floor depth:	3700 mm	Total base area:	12.800 m²
Frame height:	2140 mm	Floor area:	11.126 m²
Ridge height:	2989 mm	Roof pitch:	25.0°
Internal volume:	29.564 m³	External width:	3200 mm
External volume:	33.948 m³	External depth:	4000 mm

Roof glazed with Ambi-Blue Self Cleaning Low E

Frames glazed with 4:20:4 Tough Low E (A Rated)