
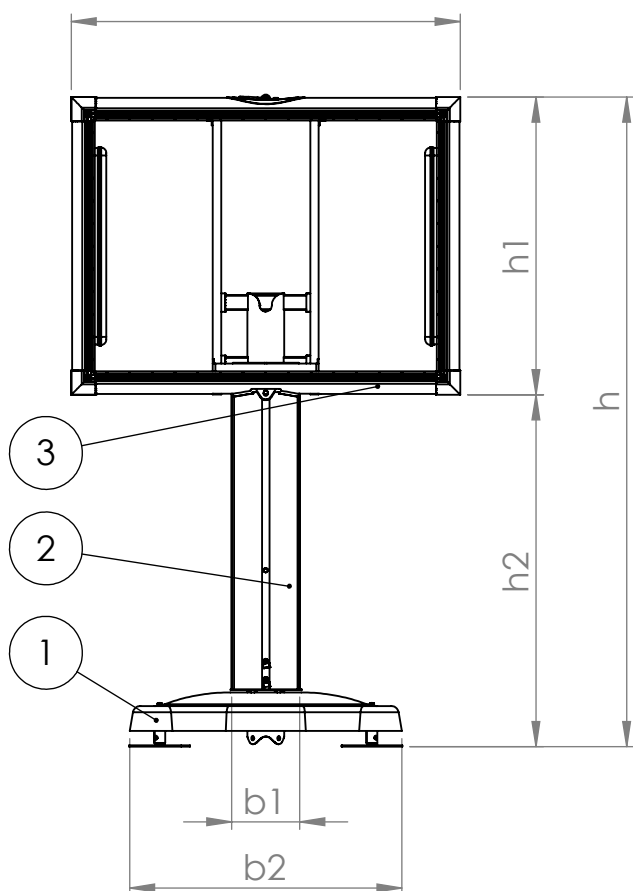


ITEM NO.	PART NUMBER	revision	QTY.
1	2012-003-A-130, R04 - CONCRETE MAST FOOT GENERAL ARRANGEMENT	R04	1
2	2012-003-A-040, R03 - MAST GENERAL ARRANGEMENT	R03	1
3	2012-003-A-060, R02 - FRAME ASSEMBLY B	R02	1

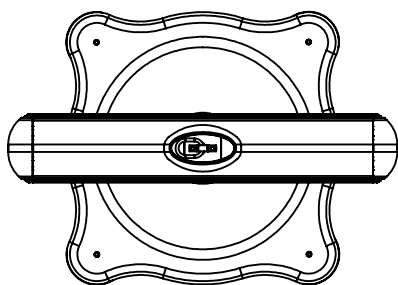

Default length tolerances: DIN 7168				
Dim.: 0-6	7-30	31-120	121-400	401-1000
Tol.: $\pm 0,1$	$\pm 0,2$	$\pm 0,3$	$\pm 0,5$	$\pm 0,8$
Default angle tol.: $\pm 20'$		Default edges: $<0,2 \times 45^\circ$ or $R < 0,2$		
Roughness: Ra 0.8um		Finish: -		

All rights reserved to:

trotter.eu

Material:

SEE PART LIST

Date : -2011

Drawn: FvdL

Weight (gr.): 1671989.72

Scale: 1:50

Sheet : 1/1

Units : mm



A4

Drawing name:

GENERAL ASSY - TROTTER B

Drawing nr:

003-A-011

Revision nr:

R01

trotter.eu, Wegstraat 15, 2516 AN - The Netherlands T: +31 (0)70 315 10 24 F: +31 (0)70 427 33 97