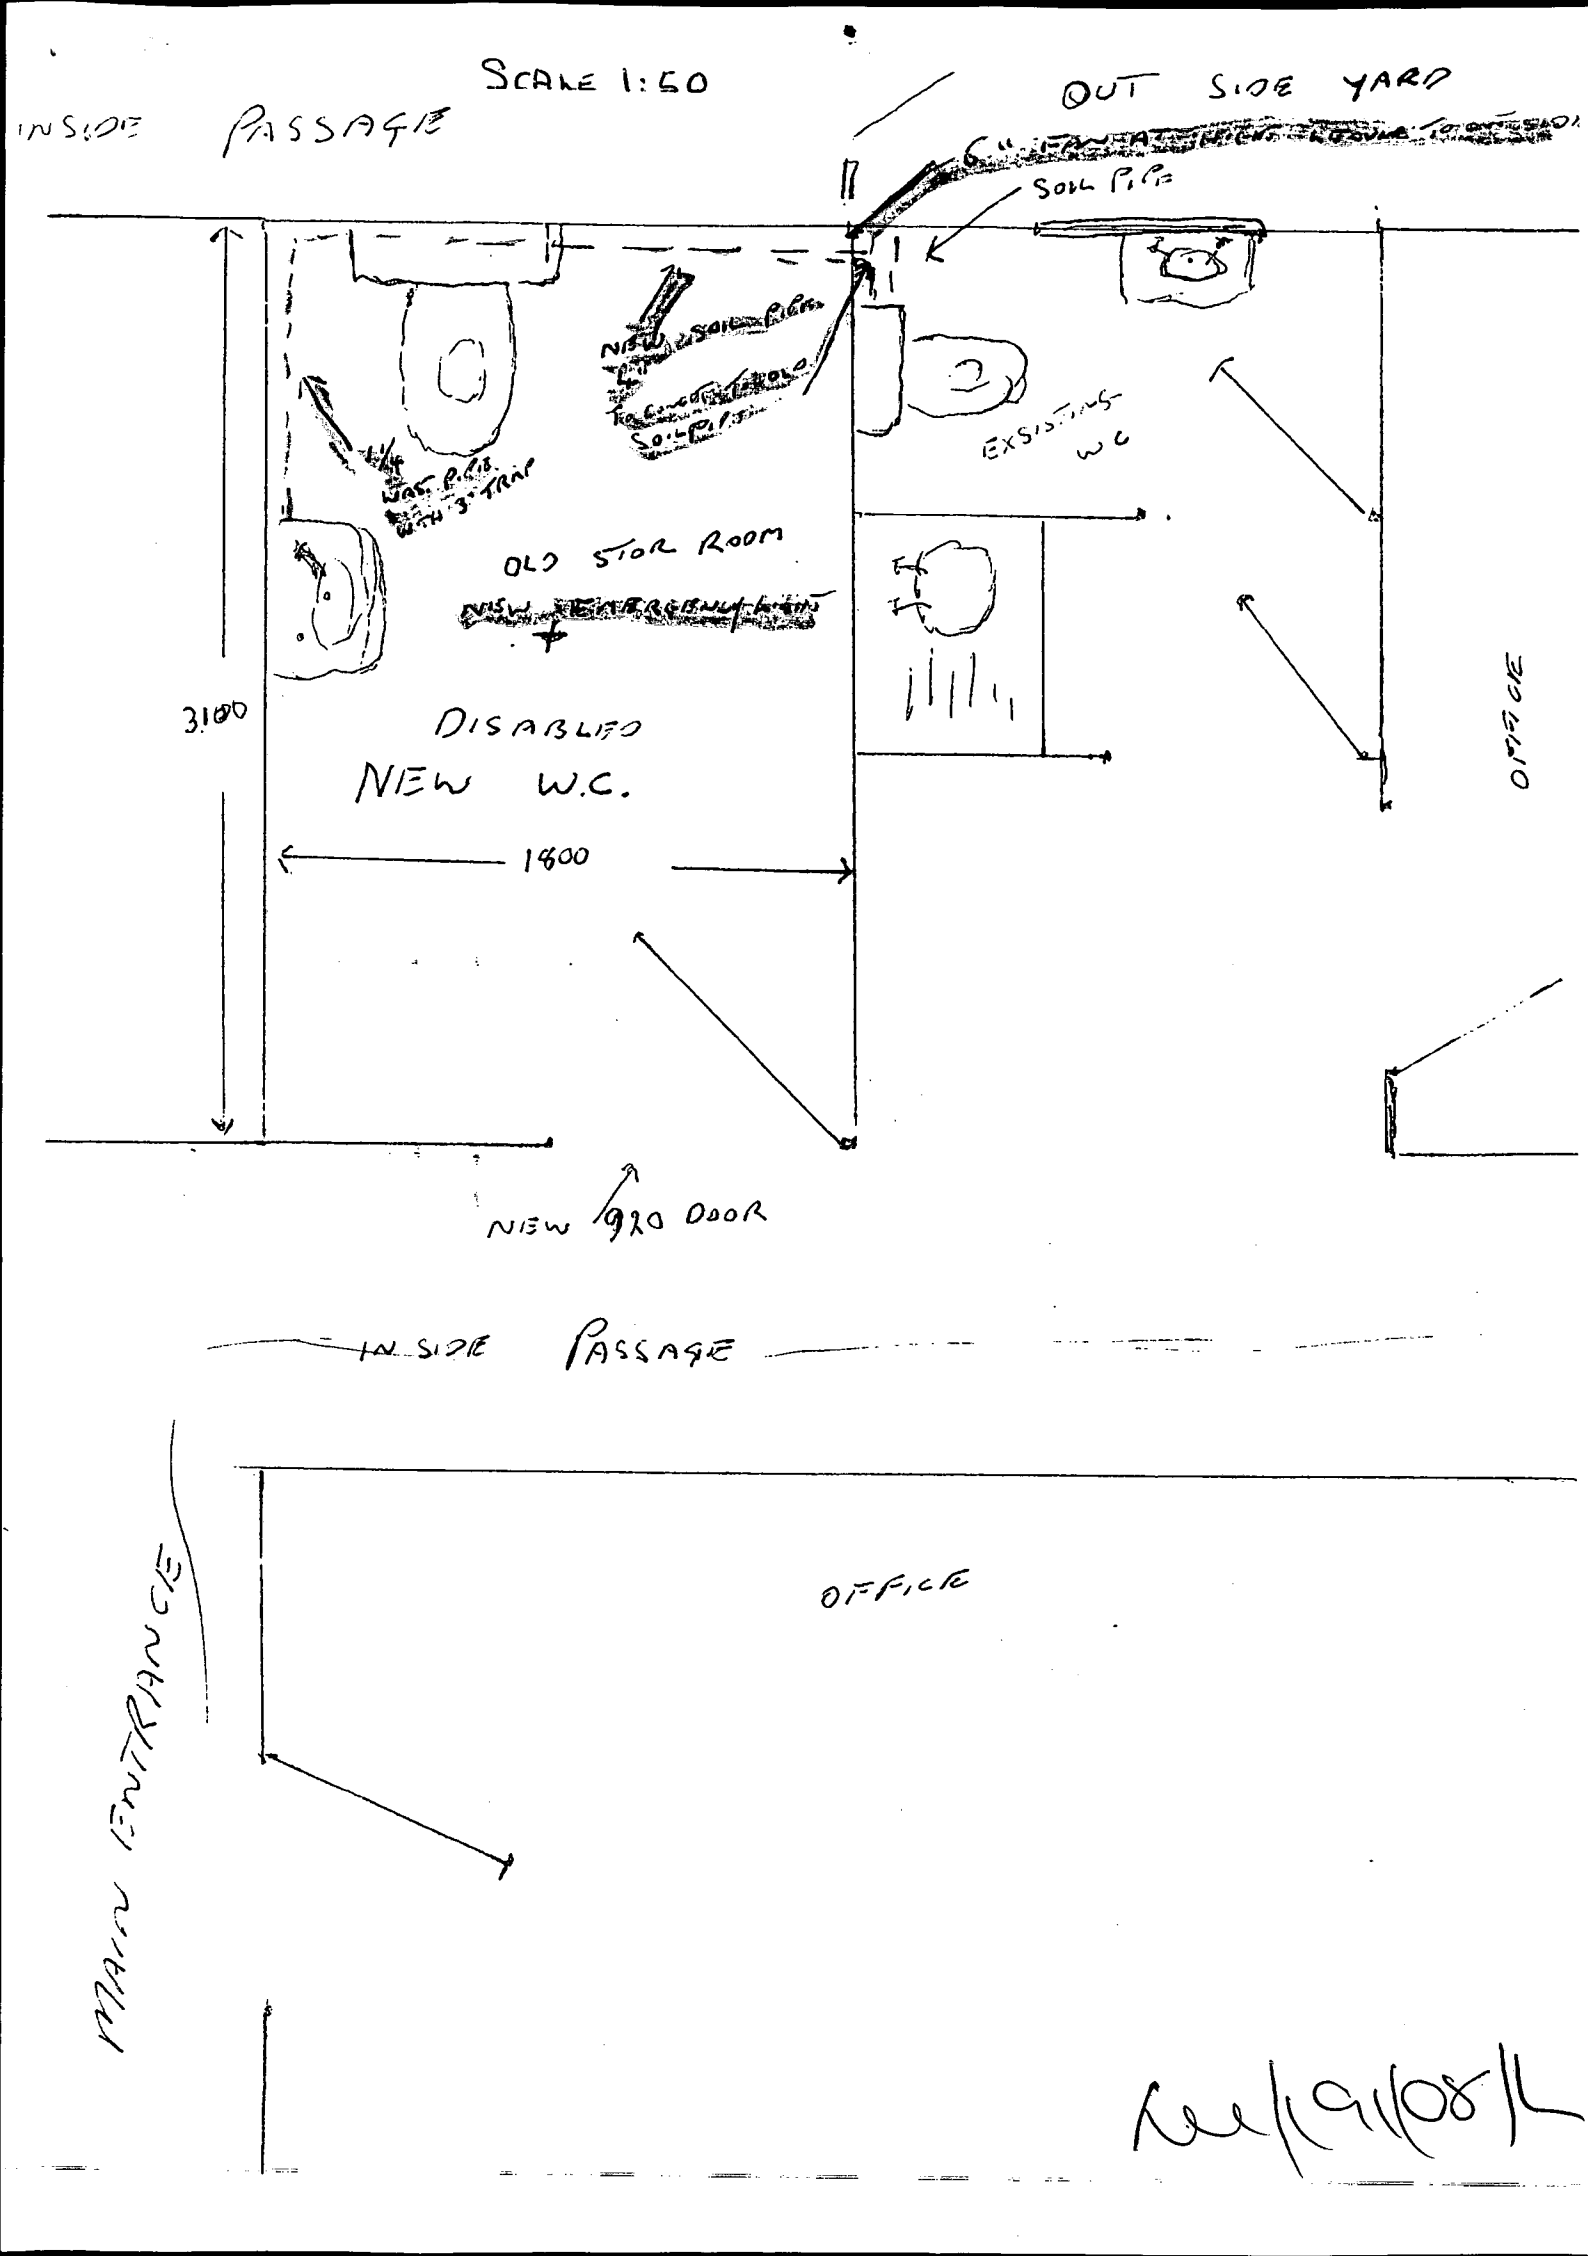


ARUN DISTRICT COUNCIL:LU/191/08/L