



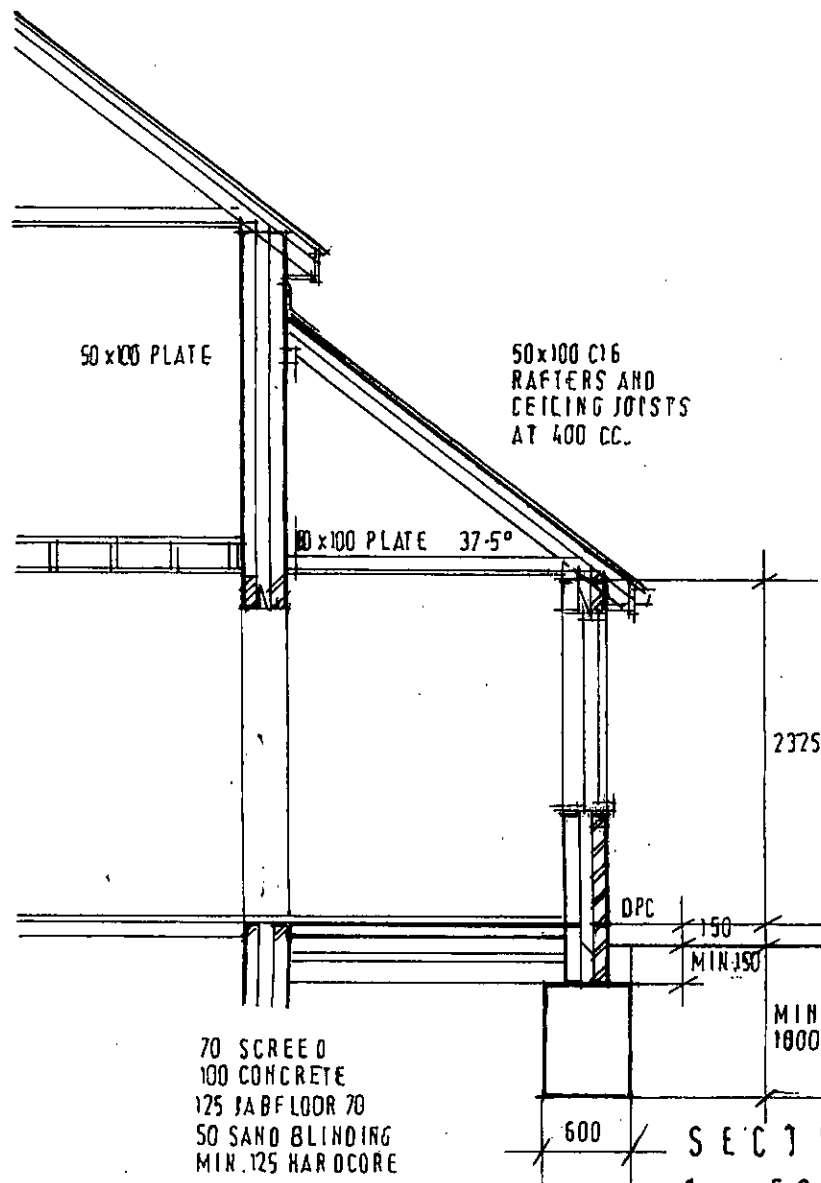

SECTION A-A
1 : 50

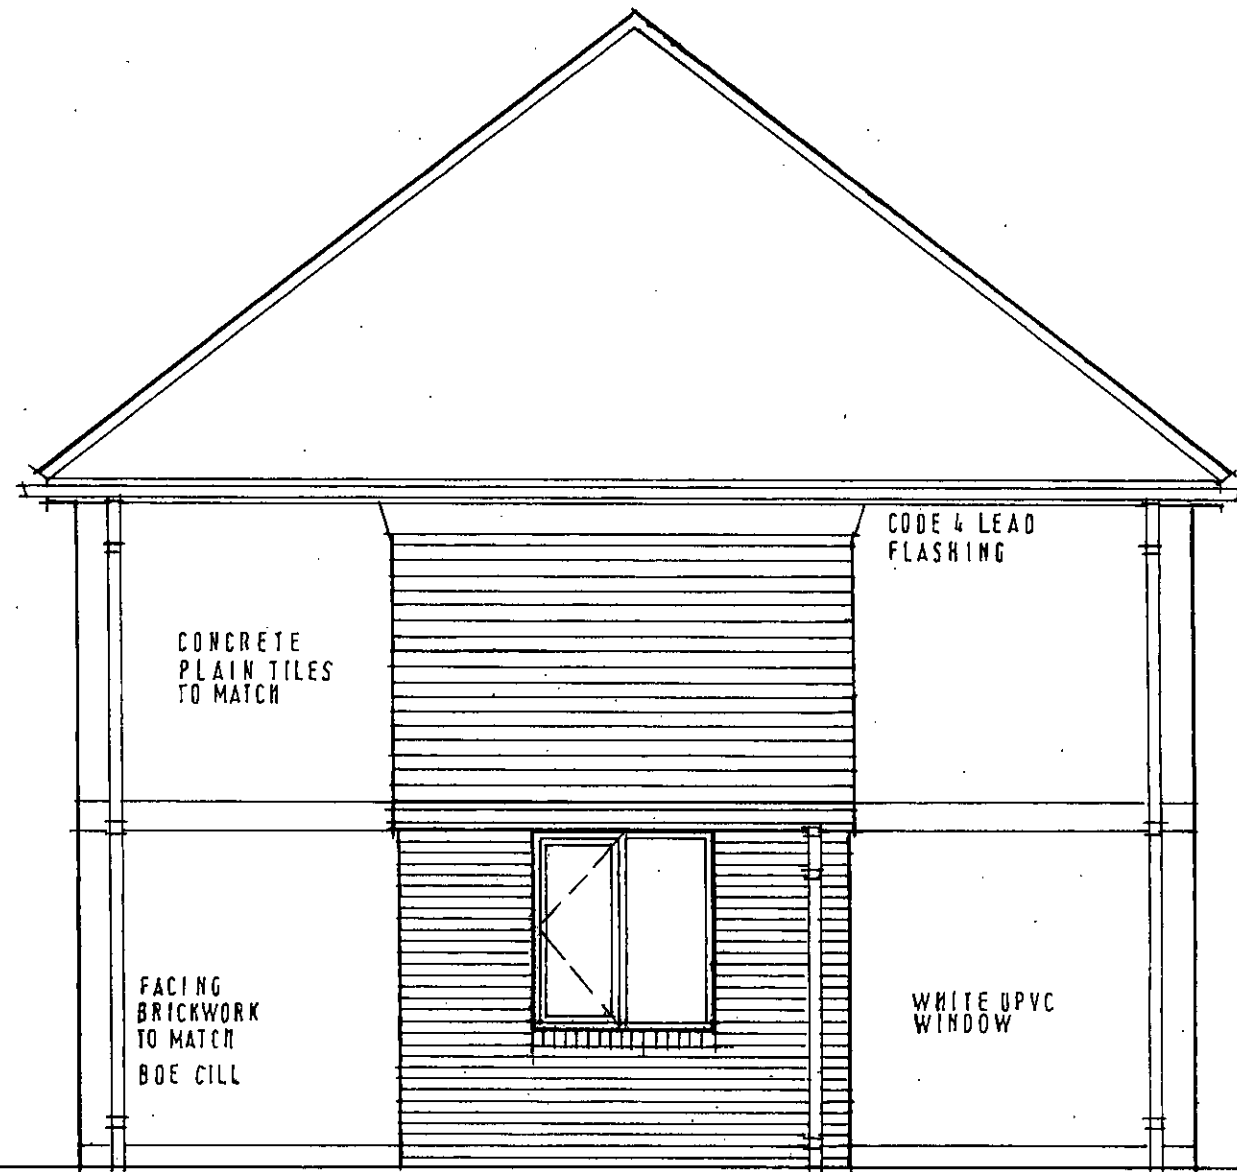

PROPOSED WEST ELEVATION

1 : 50
367 / 7