



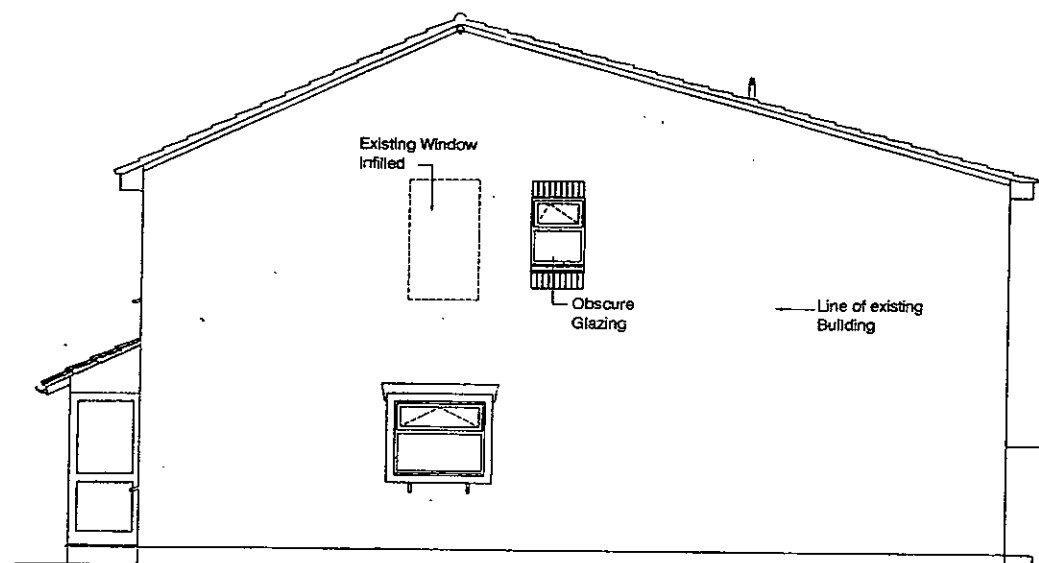


South West Elevation

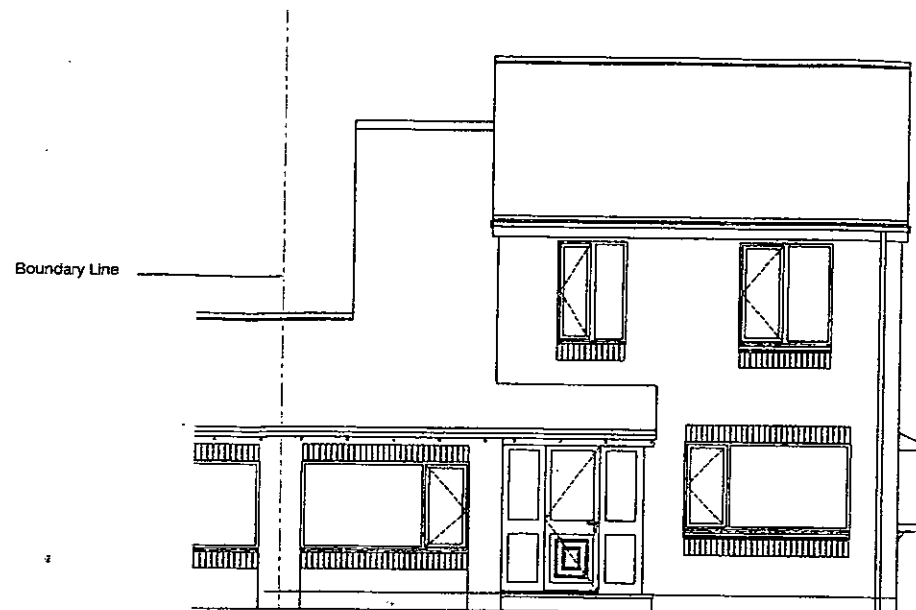

North West Elevation (Front)

- NOTES:
1. Do not scale this drawing. Use figured dimensions only, except for Planning purposes.
 2. All dimensions must be checked on site by the contractor prior to commencement of work.
 3. All construction details are indicative and are to be checked and confirmed on site and any divergence's are to be agreed with the Contract Administrator.

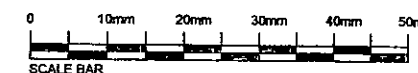

MATERIALS SCHEDULE

ROOF

Tiles to match existing
Ridge tiles to match existing
uPVC Fascia and soffit boards to match existing

WALLS

Brickwork & mortar joints to match existing.

RAINWATER GOODS


uPVC Gutters and down pipes to match existing

WINDOWS & DOORS


White double glazed uPVC

FRONT PORCH ENCLOSURE


White double glazed uPVC

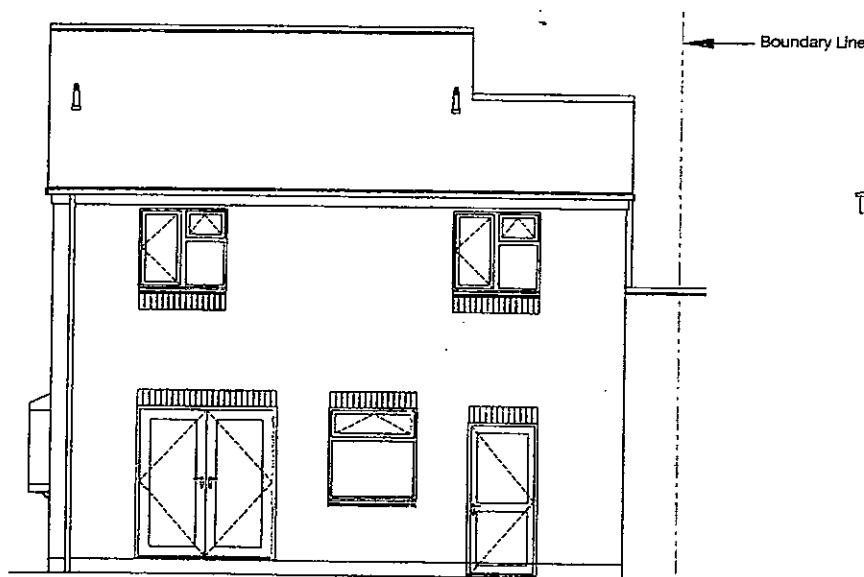

South East Elevation (Rear)

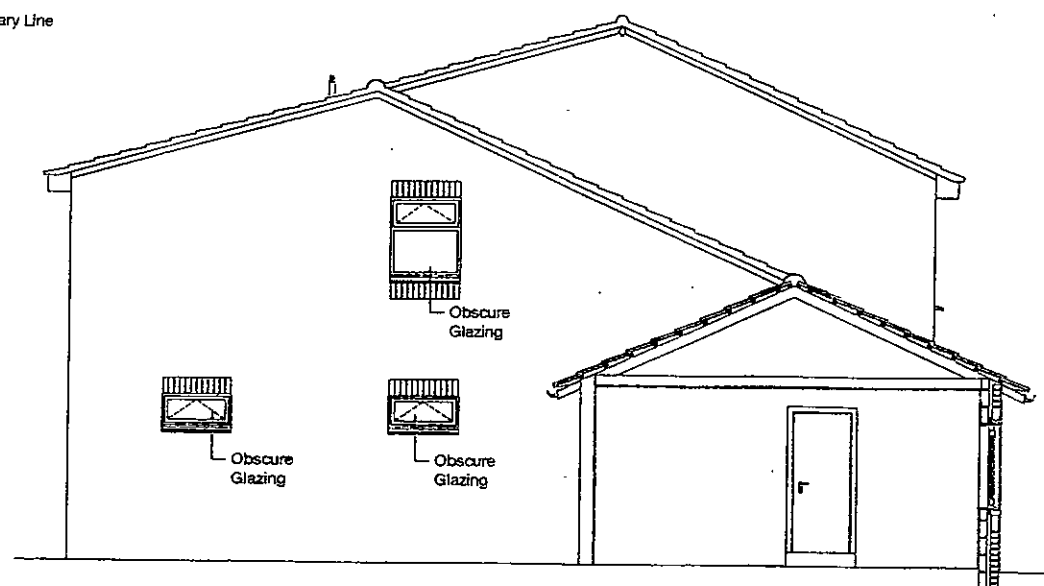

North East Sectional Elevation

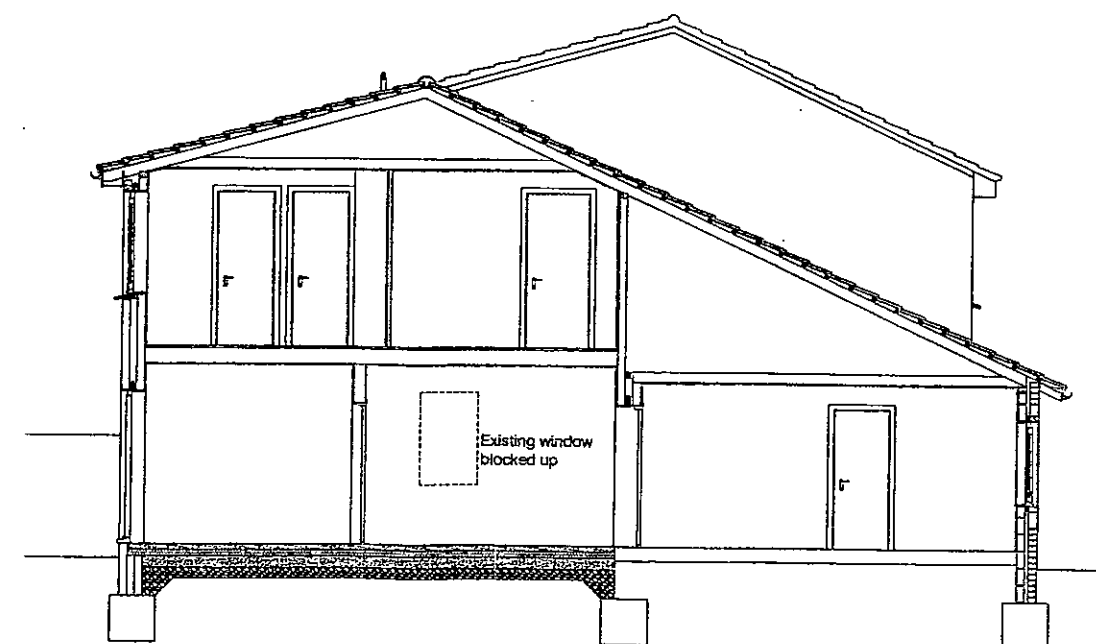

North East Sectional Elevation
Through New Extension

- C 24/06/14 WINDOW TO SOUTH EAST ELEVATION OMITTED. 2 NUMBER WINDOWS OMITTED AND ONE ENLARGED TO SOUTH WEST ELEVATION
- B 09/03/14 UPDATED TO LATEST PLAN REVISIONS
- A 14/01/14 NORTH EAST ELEVATION REVISED.

Two Storey Rear Extension & Internal Alterations
45 Windward Close Littlehampton BN17 6QX

ELEVATIONS AS PROPOSED			
Scale	1:100 @ A3	Drawn By	
Date	08/12/13	Checked	
Drawing Number	09	A/B	