


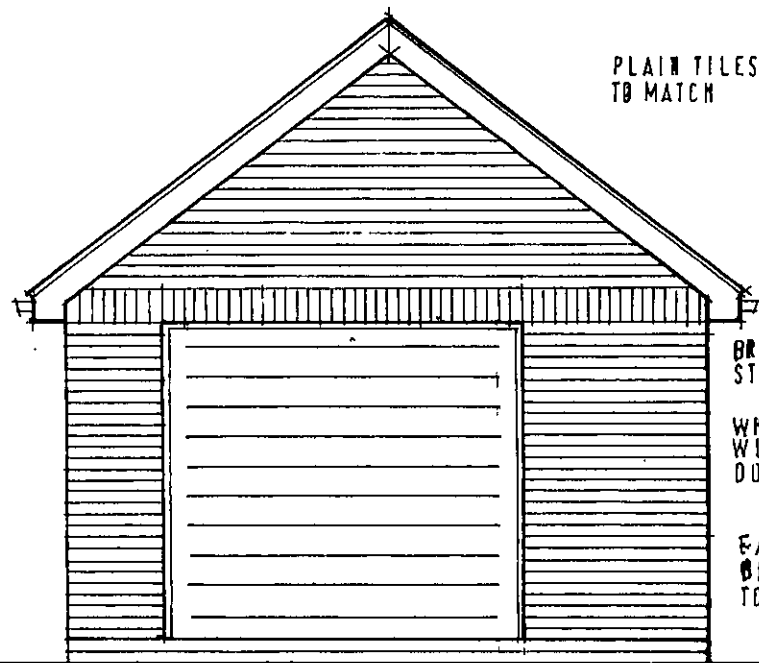

PLAIN TILES
TO MATCH


BRICK ON EDGE
STRING

WHITE UPVC
WINDOW AND
DOORS


FACING
BRICKWORK
TO MATCH

N.W. ELEVATION


1:50

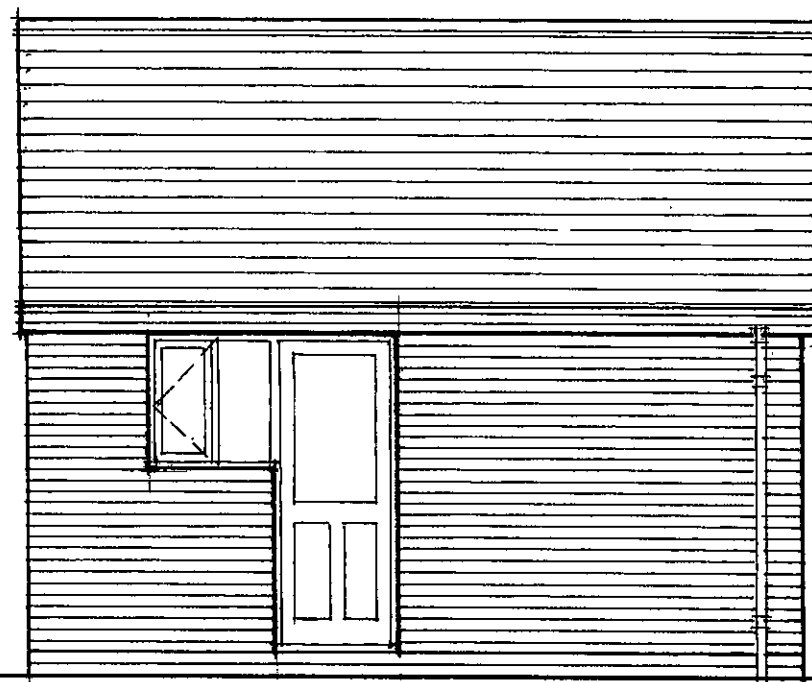

N.E. ELEVATION

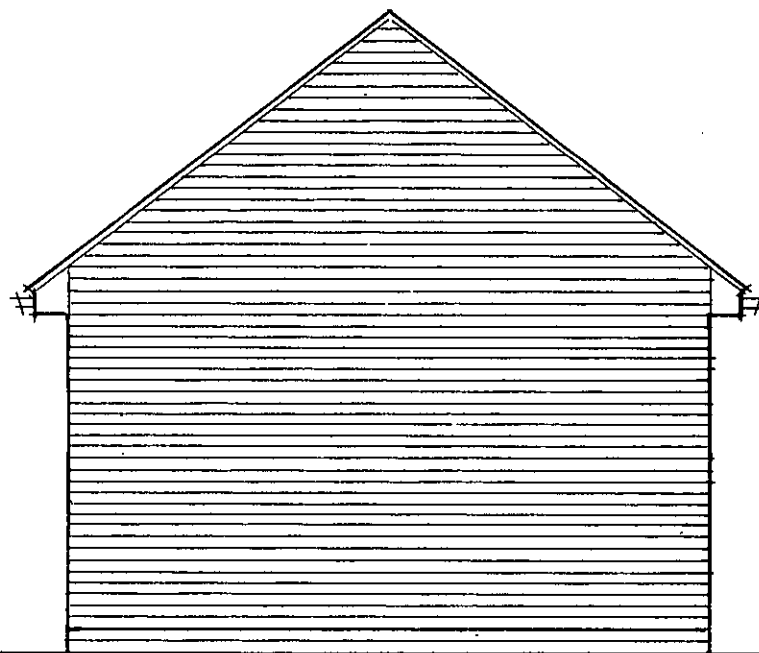

S.E. ELEVATION

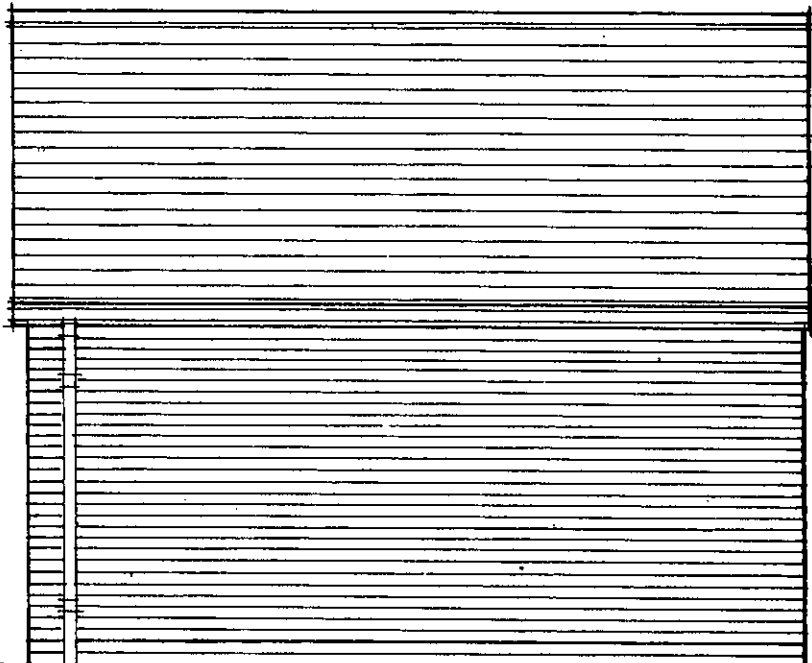

S.W. ELEVATION