



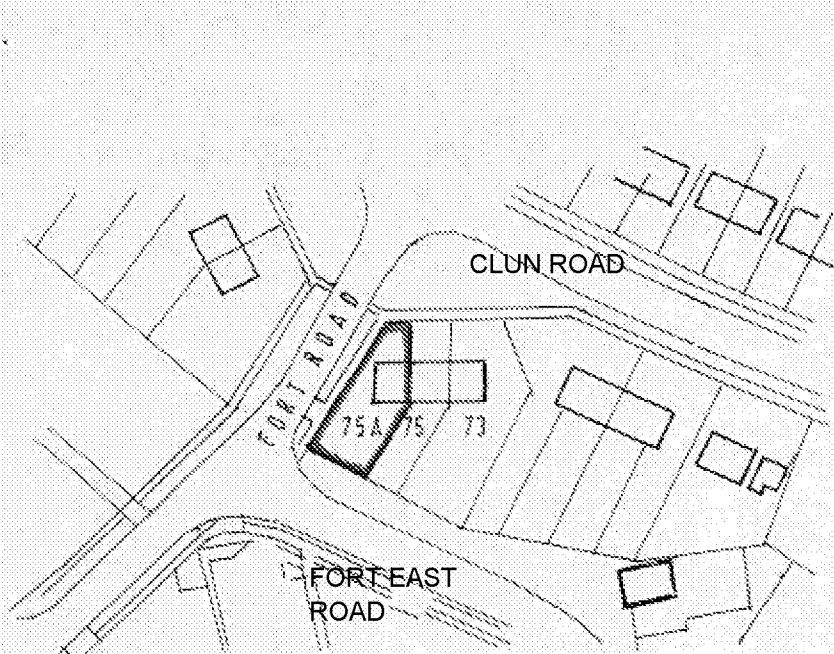

LOCATION PLAN 1 : 1250

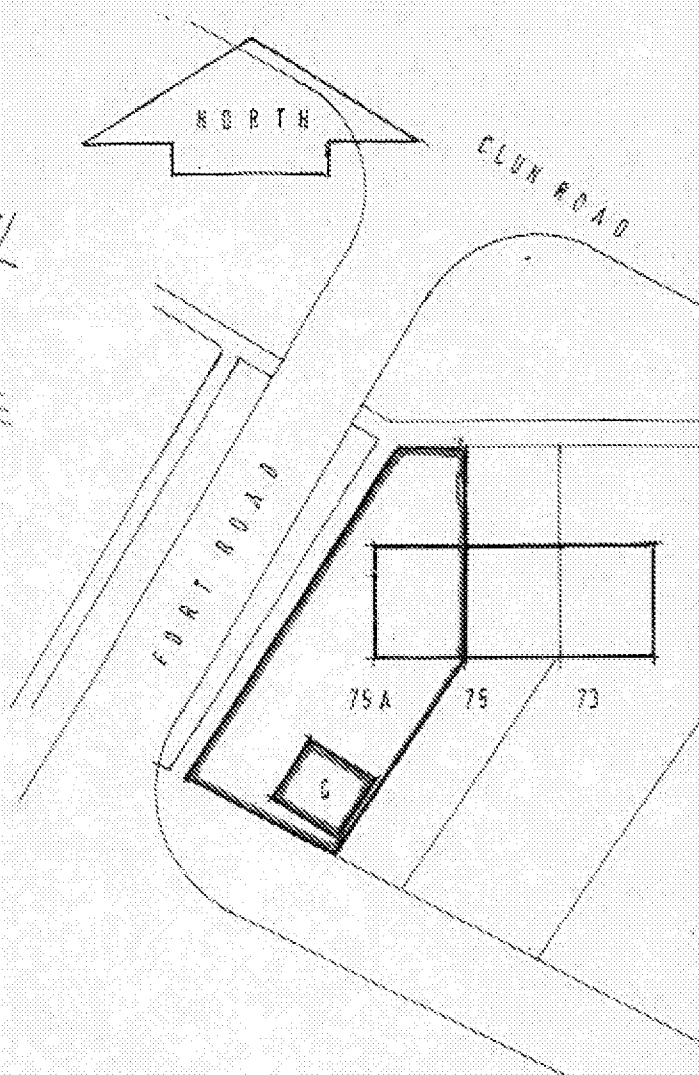

SITE PLAN 1 : 500

NEW DETACHED GARAGE

75A CLUN ROAD
LITTLEHAMPTON
WEST SUSSEX
BN17 7ED

360/1