



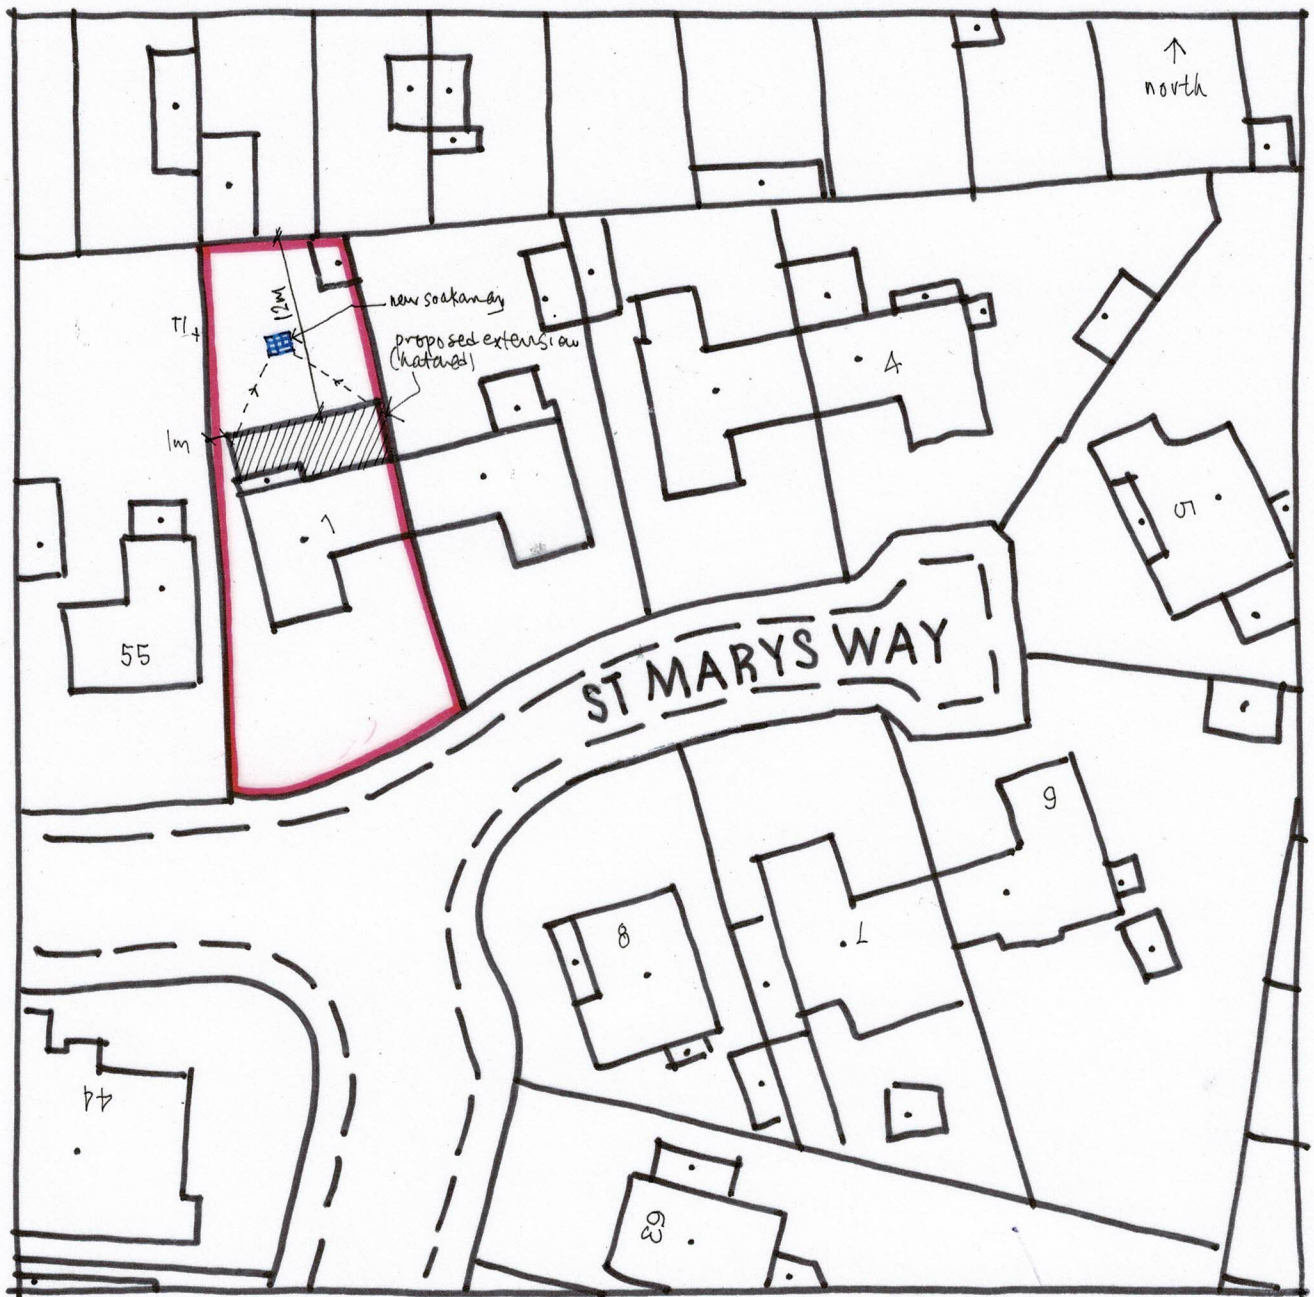


SITE PLAN 1:500 @ A4

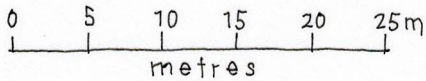

TREE SCHEDULE

T1 : pittosporium

**ROOF PLAN
1:200**

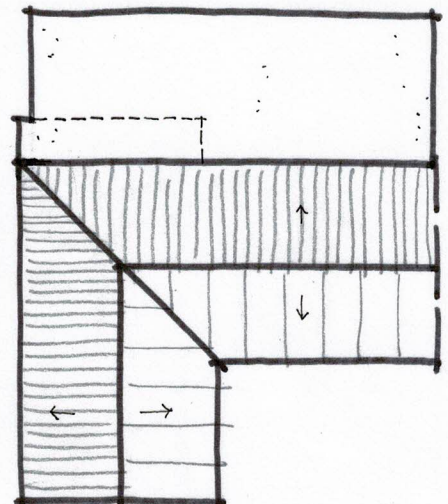

Wayne Gander MCIAT
Architectural Technologist
98 Durrington Lane, Worthing
West Sussex BN13 2RQ
E : waynegander08@gmail.com

1 ST MARYS WAY, LITTLEHAMPTON