



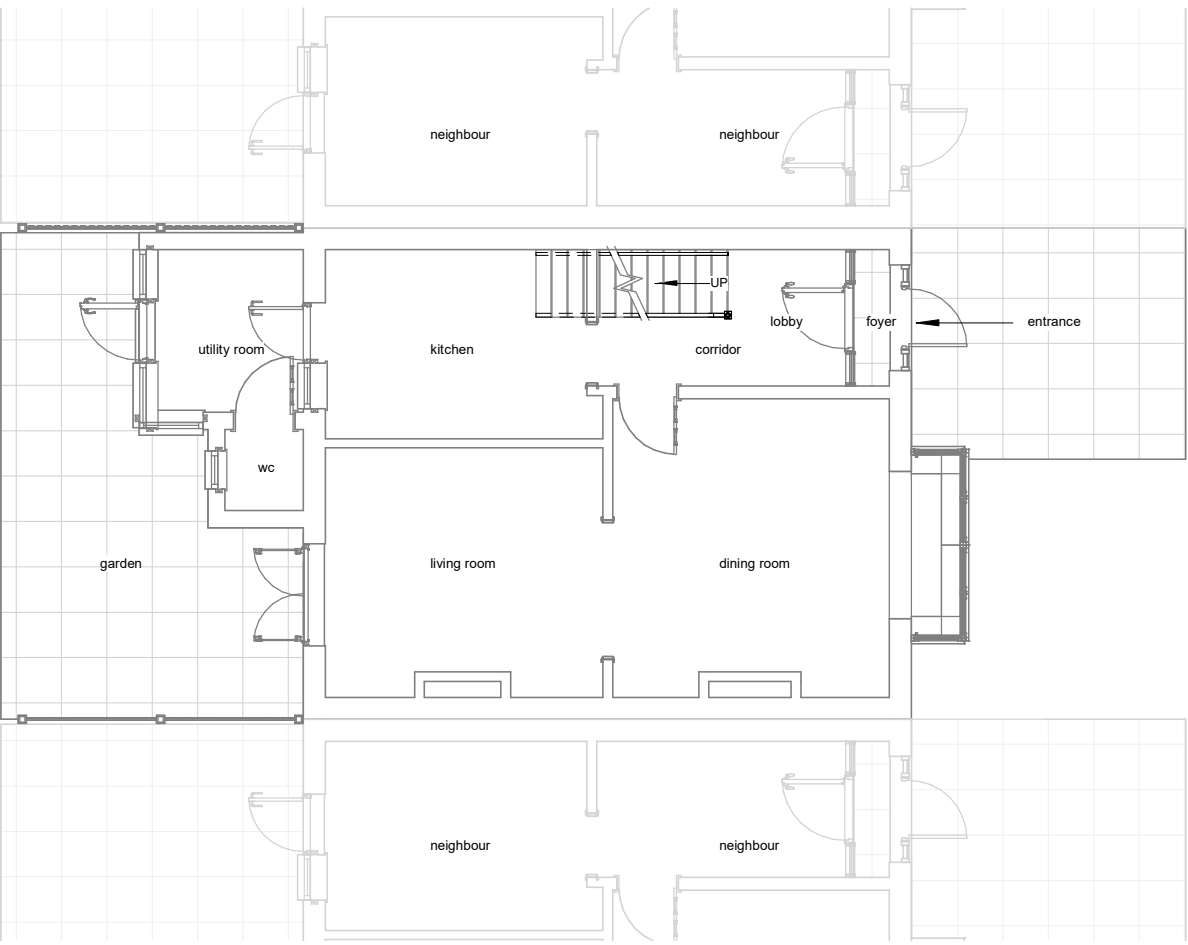

Existing Ground Floor

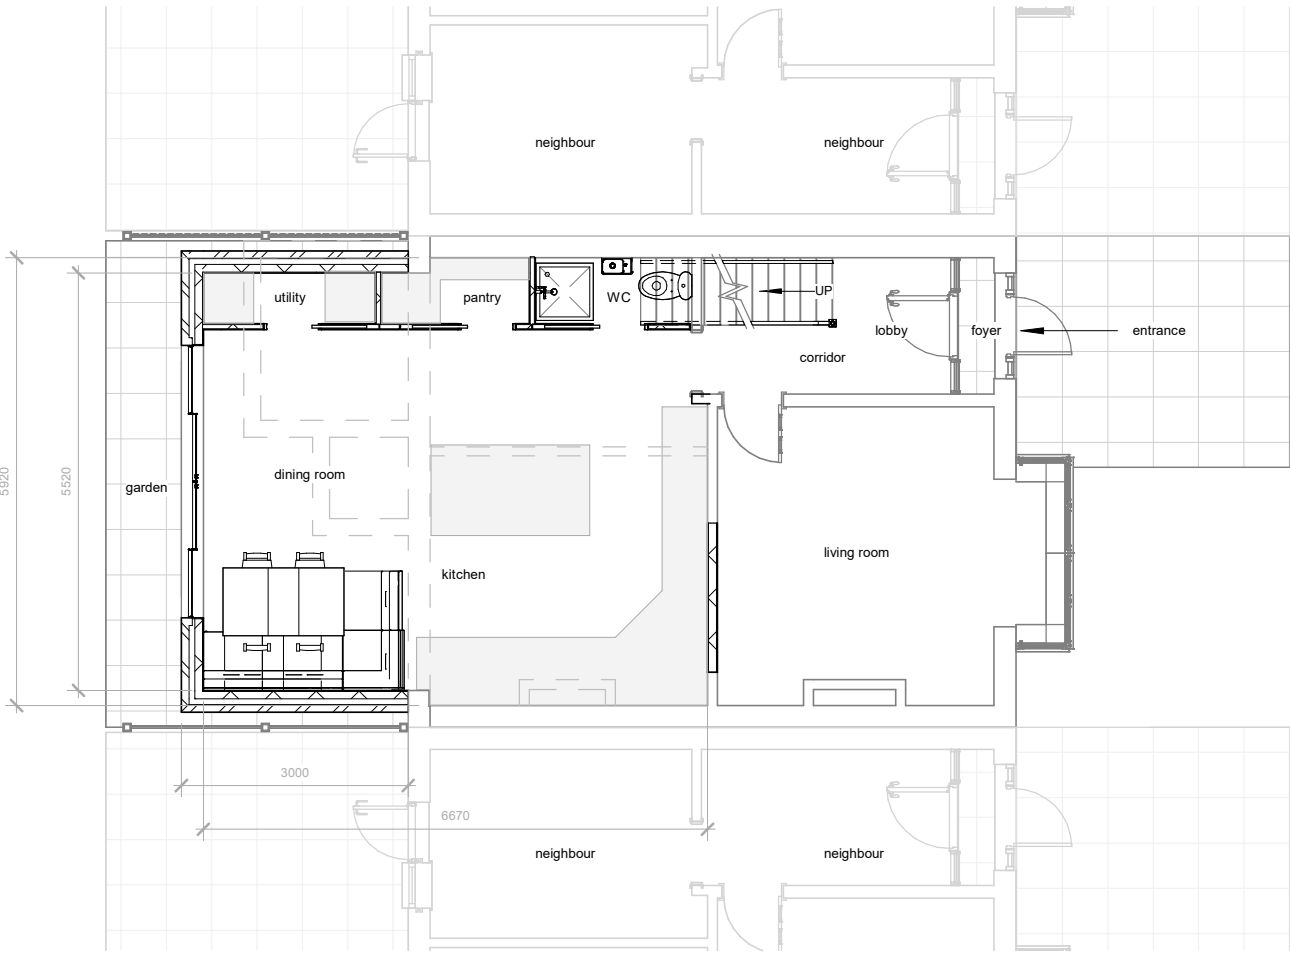

Proposed Ground Floor




Parkers Design Limited - No.3 - PO9 6AH
www.parkersdesign.co.uk
info@parkersdesign.co.uk
Tel: 07776 008822

1:500		50
1:200		20
1:100		10
1:50		5


All measurement to be checked on site prior to any commenent

(C) Copyright of Parkers Design (Southern) Limited. Any reproduction of these drawings will require written authority from the copyright owner.

PROJECT	11 Sandfield Avenue BN17 7LL		CLIENT Bagley		
			Date	Issue Date	Scale (@ A3) 1 : 100
SHEET	Ground Floor		Drawn by SW	DRAWING NUMBER	REV
			Checked by SR	P 1	

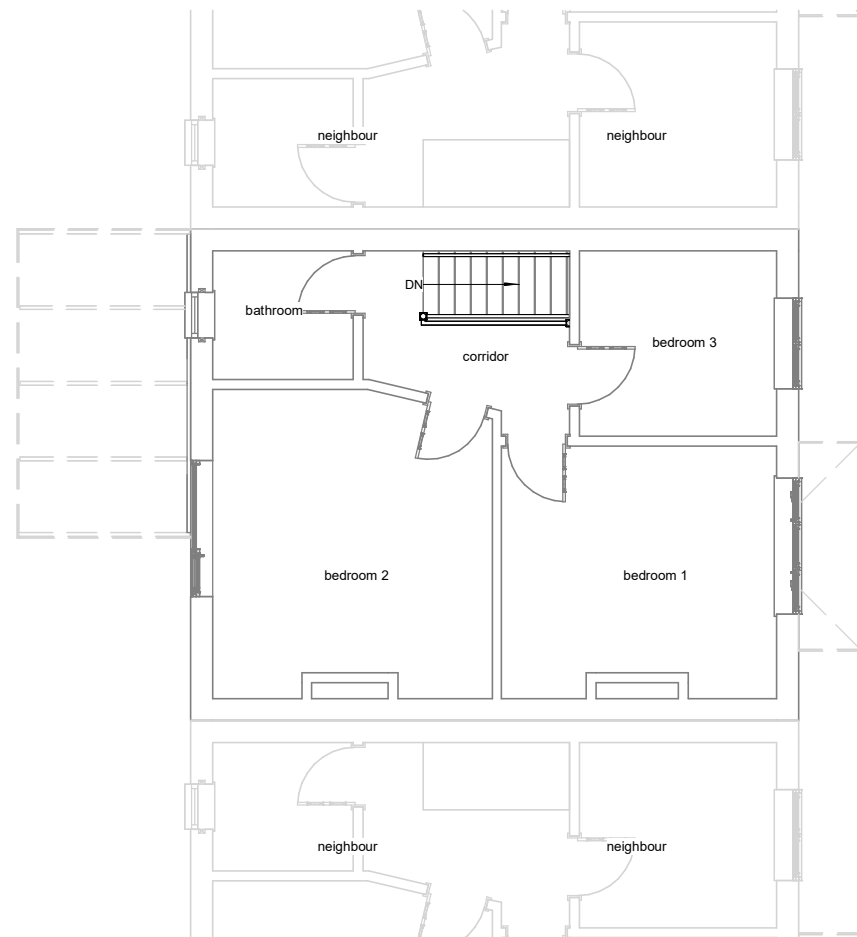

Existing First Floor

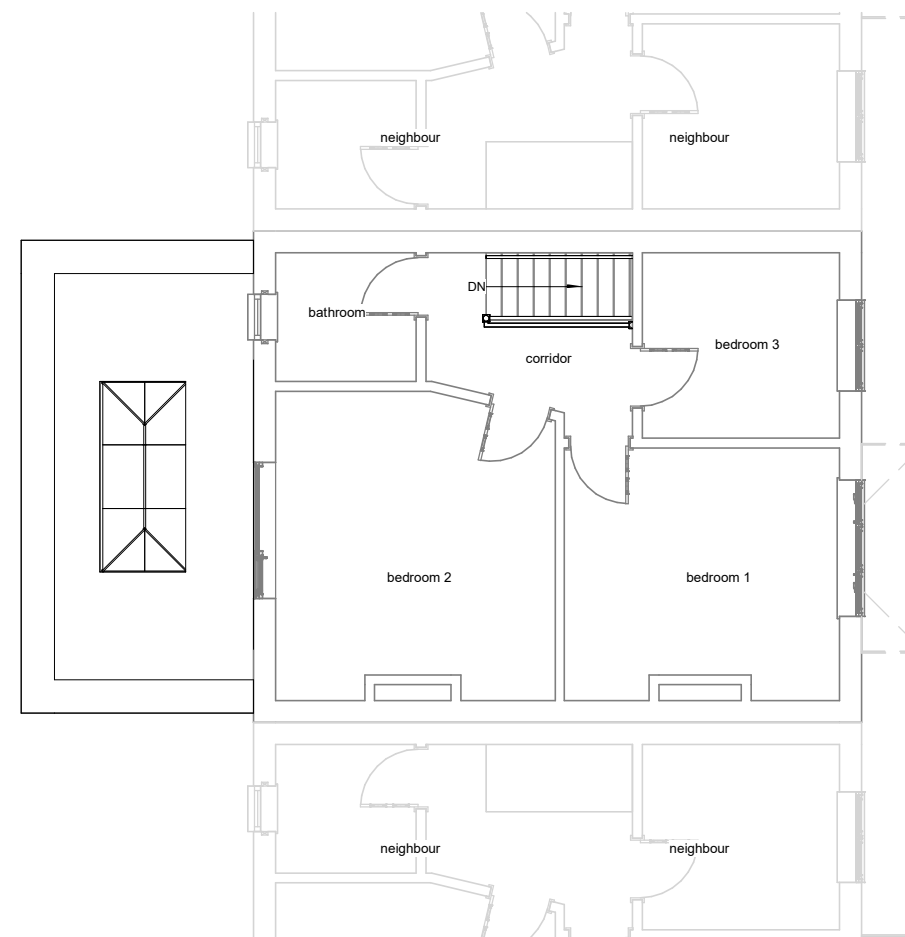

Proposed First Floor



Parkers Design Limited - No.3 - PO9 6AH

www.parkersdesign.co.uk

info@parkersdesign.co.uk

Tel: 07776 008822

1:500		50
1:200		20
1:100		10
1:50		5

All measurement to be checked on site prior to any comment

(C) Copyright of Parkers Design (Southern) Limited. Any reproduction of these drawings will require written authority from the copyright owner.

PROJECT	11 Sandfield Avenue BN17 7LL	CLIENT				Bagley	
		Date	Issue Date		Scale (@ A3)	1 : 100	
SHEET	First Floor	Drawn by	SW	DRAWING NUMBER			REV
		Checked by	SR	P 2			