



Key

- ① Area locations relating to
PJC-5640-002 Rev B
Planting Plan

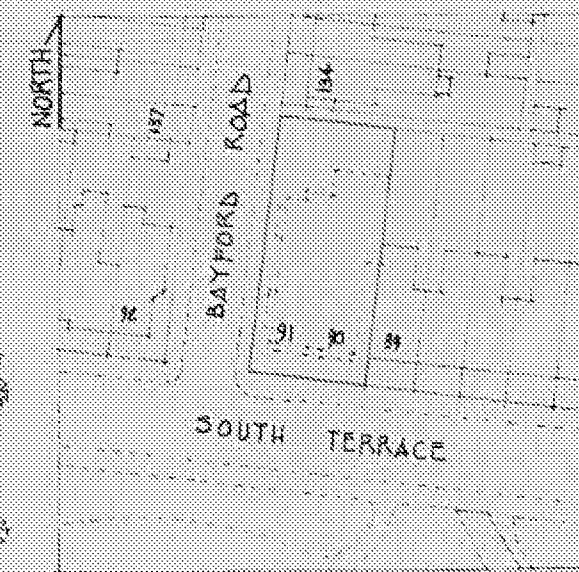

LOCATION PLAN
NTS

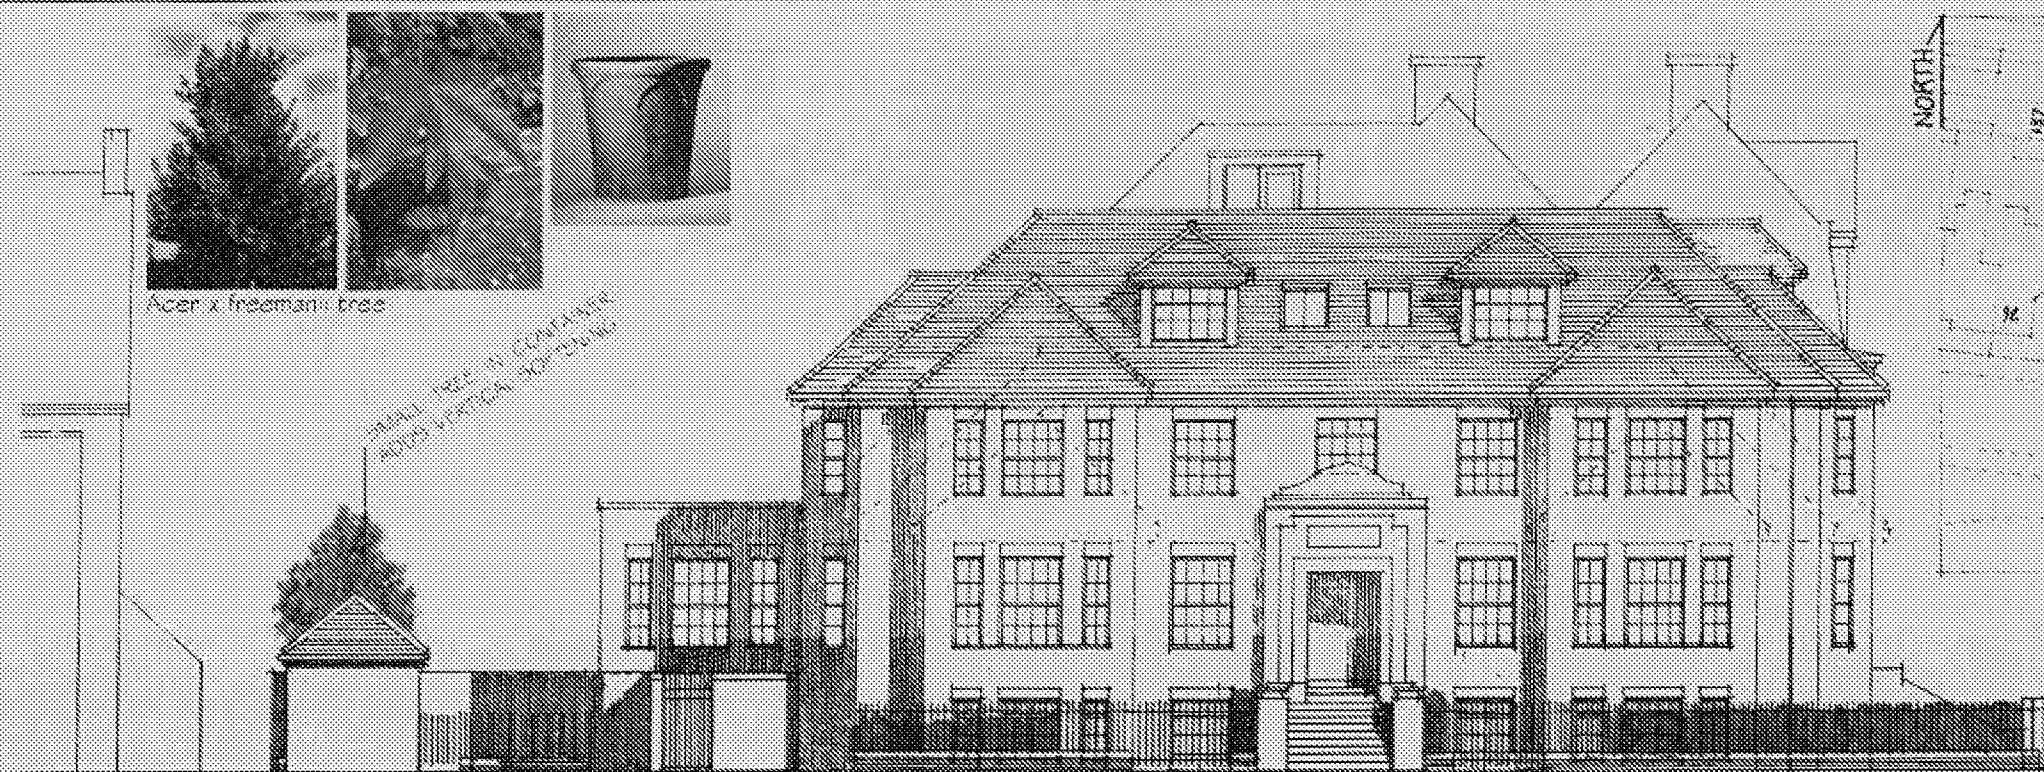


WEST ELEVATION
NTS

BAYFORD ROAD



Box Hedge (Buxus Sempervirens)

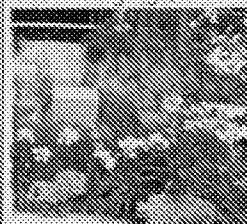

Laurel Hedge - (Prunus
laurocerasus Rotundifolia)



Griselinia littoralis Hedge


Escallonia laevis hedge

Pivert Hedge (Ligustrum Ovalifolium)

Box Hedge (Buxus Sempervirens)

Laurel Hedge (Prunus laurocerasus Rotundifolia)

Griselinia littoralis Hedge

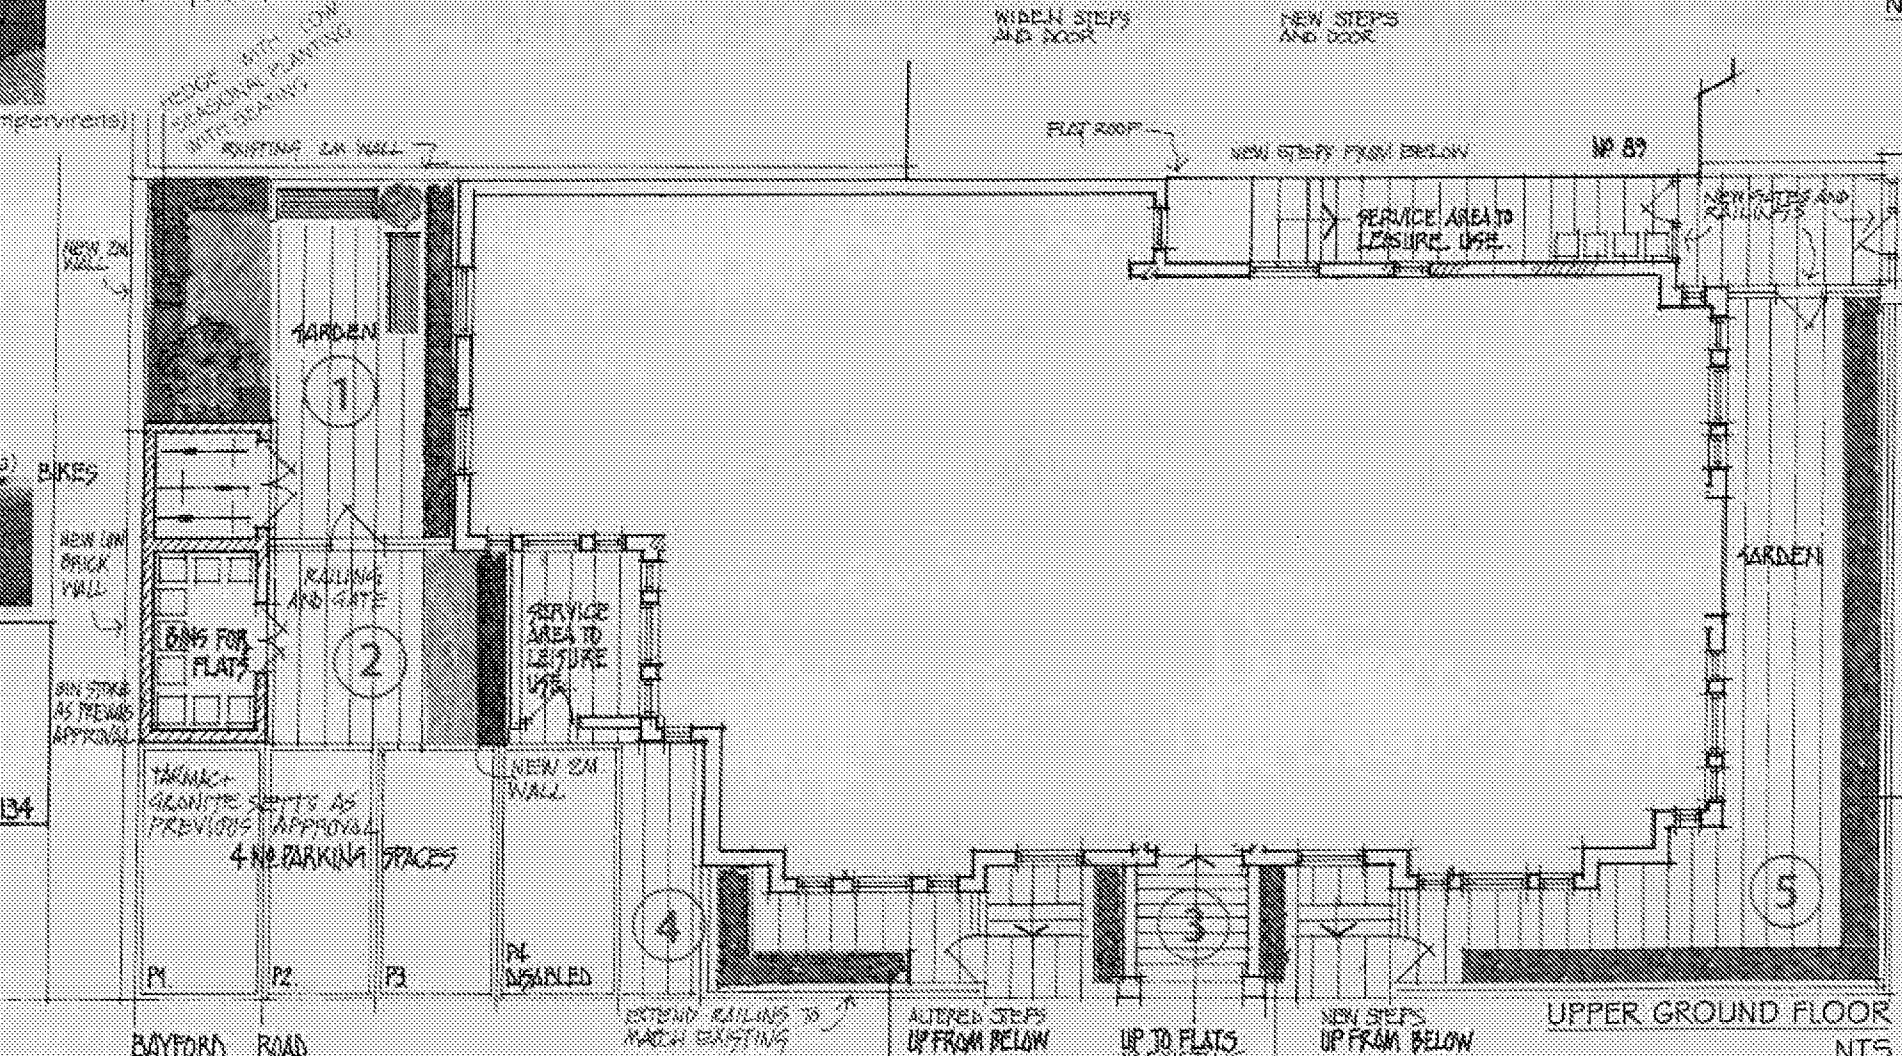

UPPER GROUND FLOOR
NTS

Notes:
The drawing includes design arrangements only. It is not to be used without the
written consent of the author and is not to be used for any other purpose without the
written consent of the author.




Consultant
PJC Consulting




