




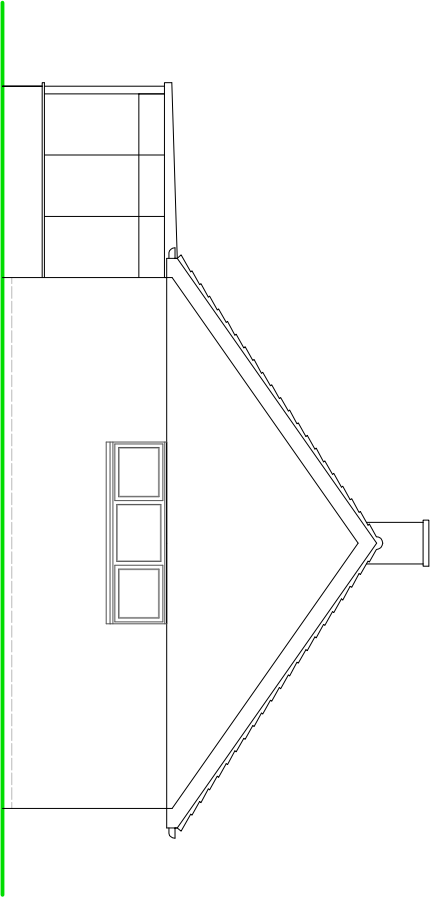


SIDE ELEVATION

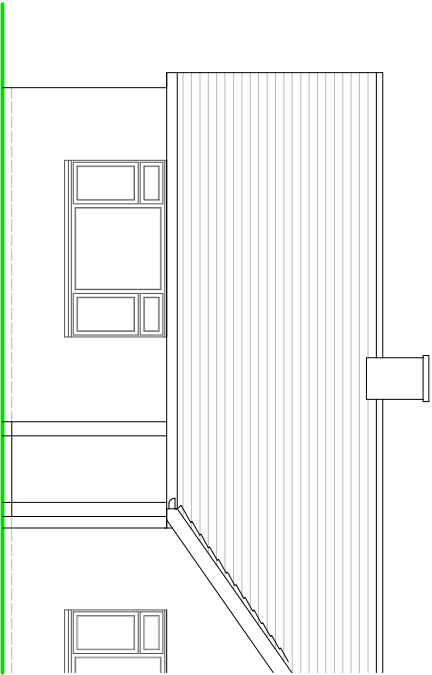

FRONT ELEVATION

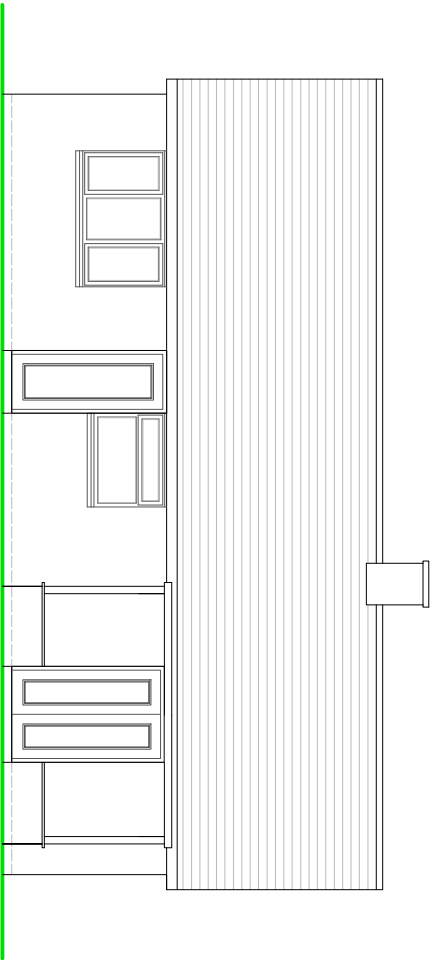


REAR ELEVATION

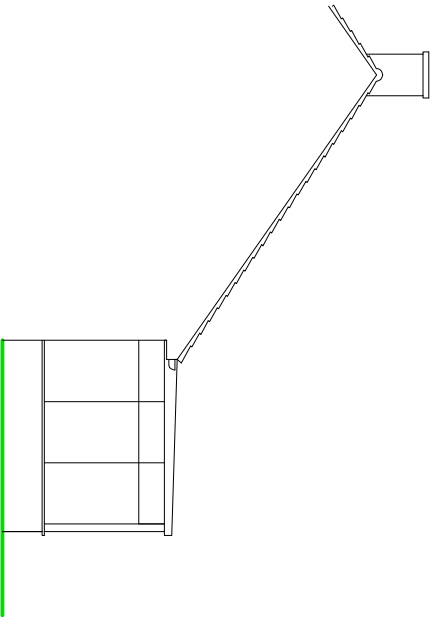

SIDE ELEVATION

NOTES

- ROOF - Interlocking concrete pantiles to pitched roof.
- WALLS - Fface brickwork with PVC weatherboarding to gable walls.
- WINDOWS/DOORS - White framed PVC double glazed units.

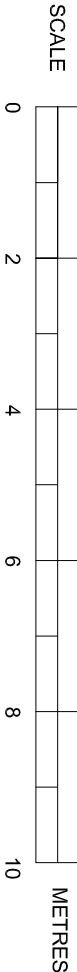

EXISTING ELEVATIONS

Scale 1:100 on A3

SUSSEX BUILDING CONSULTANCY LIMITED

16 MADEHURST WAY, LITTLEHAMPTON, WEST SUSSEX.

SCALE - 1/100 REV - DATE - 21/06/2021

partner

LABC

3 NORTHGATE ROAD
POWELL TON
TEL - (01243) 861379