



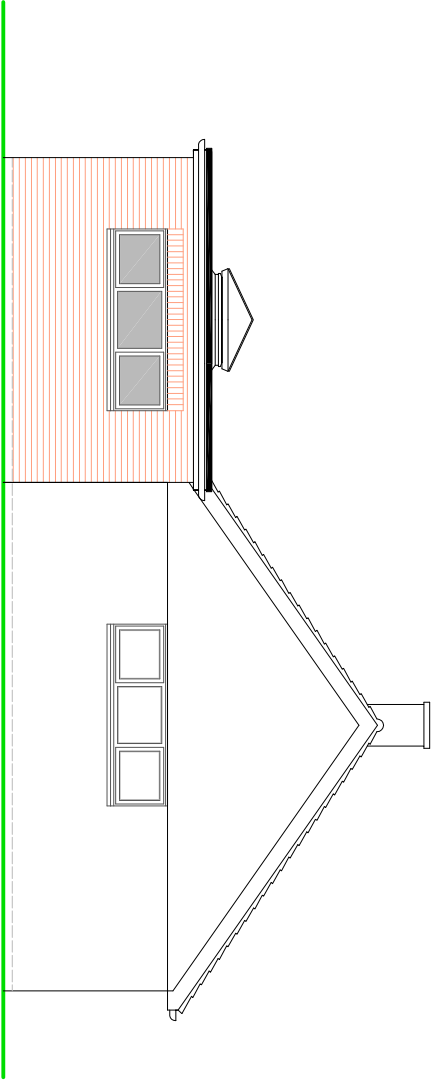

SIDE ELEVATION

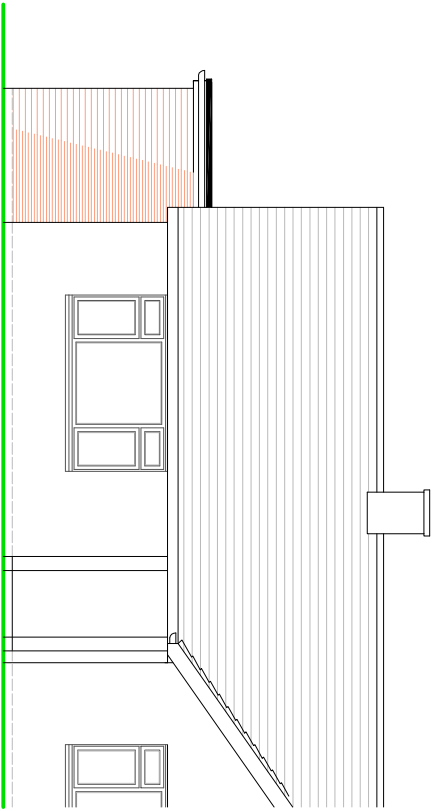


FRONT ELEVATION

NOTES


ROOF - GRP covering to flat roof.

WALLS - Face brickwork to match existing.


WINDOWS/DOORS - White framed PVC or powder coated aluminium double glazed units.

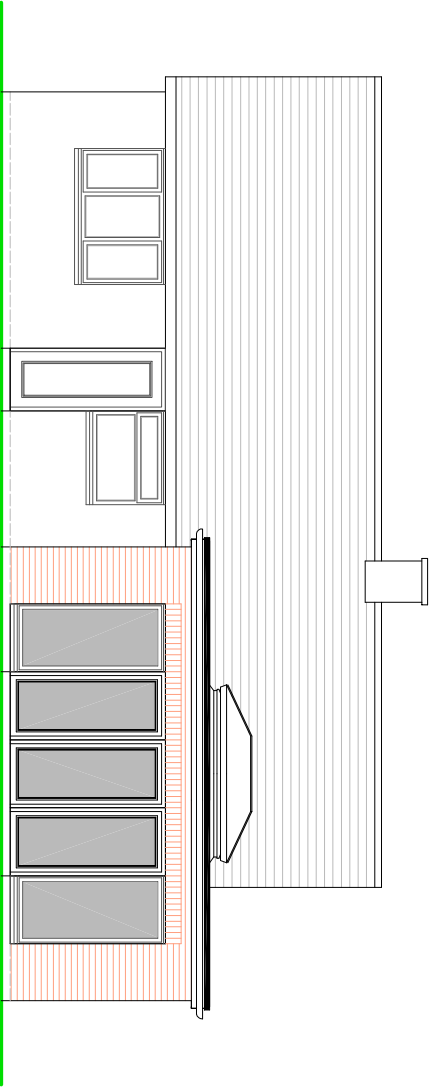

REAR ELEVATION

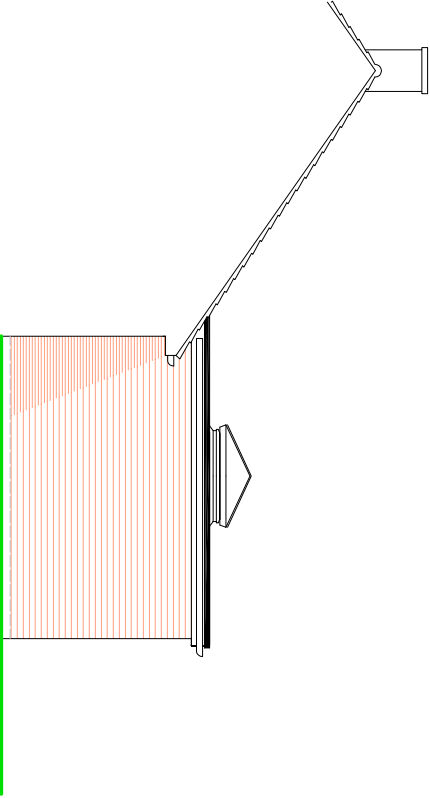

SIDE ELEVATION

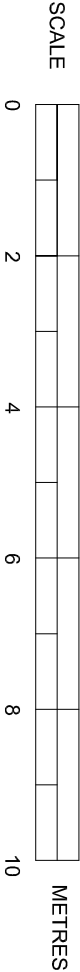

PROPOSED ELEVATIONS

Scale 1:100 on A3

SUSSEX BUILDING CONSULTANCY LIMITED

16 MADEHURST WAY, LITTLEHAMPTON,
WEST SUSSEX.

SCALE - 1/100 REV - A DATE - 25/06/2021



LABC

partner

3 NORTHCOTE ROAD

BOGNOR REGIS

PO21 1LE

TEL - (01243) 861379