



Plan | Proposed Store

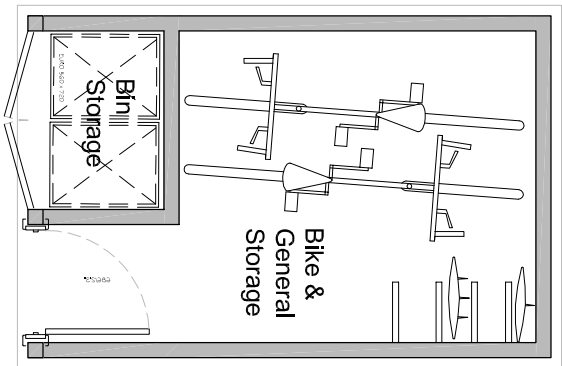


Grass/Sand

Rear Elevation | proposed

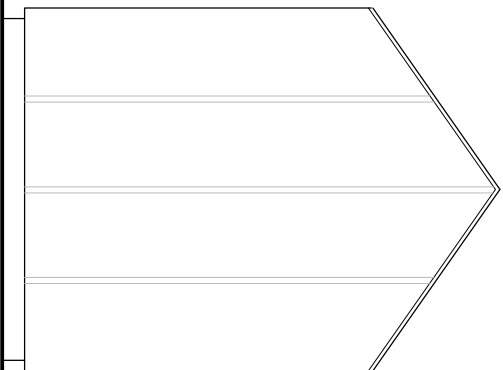


Promenade

Zinc roof/wall to match upper section of proposed lookout tower.

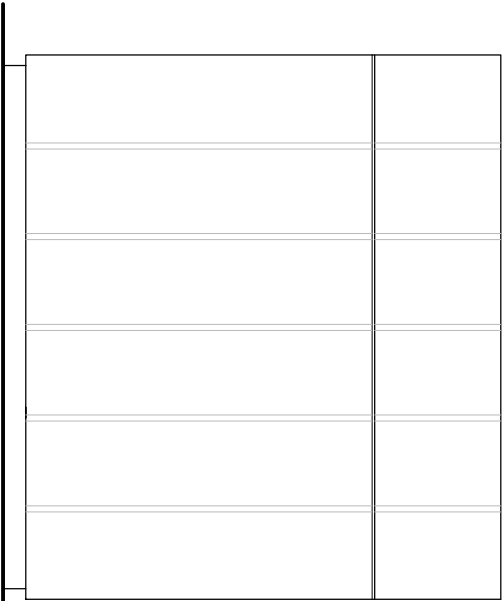

Timber clad front elevation,
with access door and
airated gated bin bay

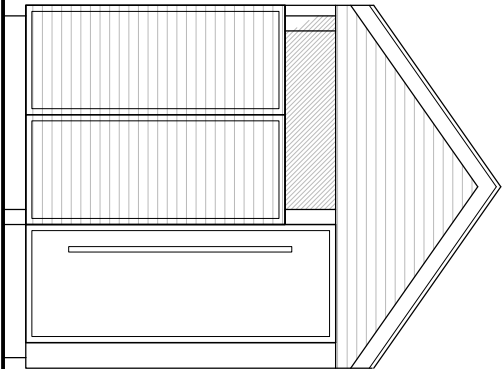

Front Elevation | proposed

Side Elevation | proposed



PROPOSED STORE

M) 07792 379302 E) rudi.design.co@gmail.com W) cloud9designstudio.co.uk

Project/Address	DRAWING	Proposed Store
General alterations		
Old Coastguard Tower, Promenade, Sea Road, Littlehampton. BN17 5LH	Drawing Number Scale	C9/0164/08 1:10m @ A3

DRAWING	Proposed Store
Drawing Name	C9/0164/08
Scale	1:100 @ A3
Date	May 2019

Written by **Rudi**

Copyright

Grey Tree Developments

Note: these drawings are prepared for planning puposes only, do not scale for any other purpose.