


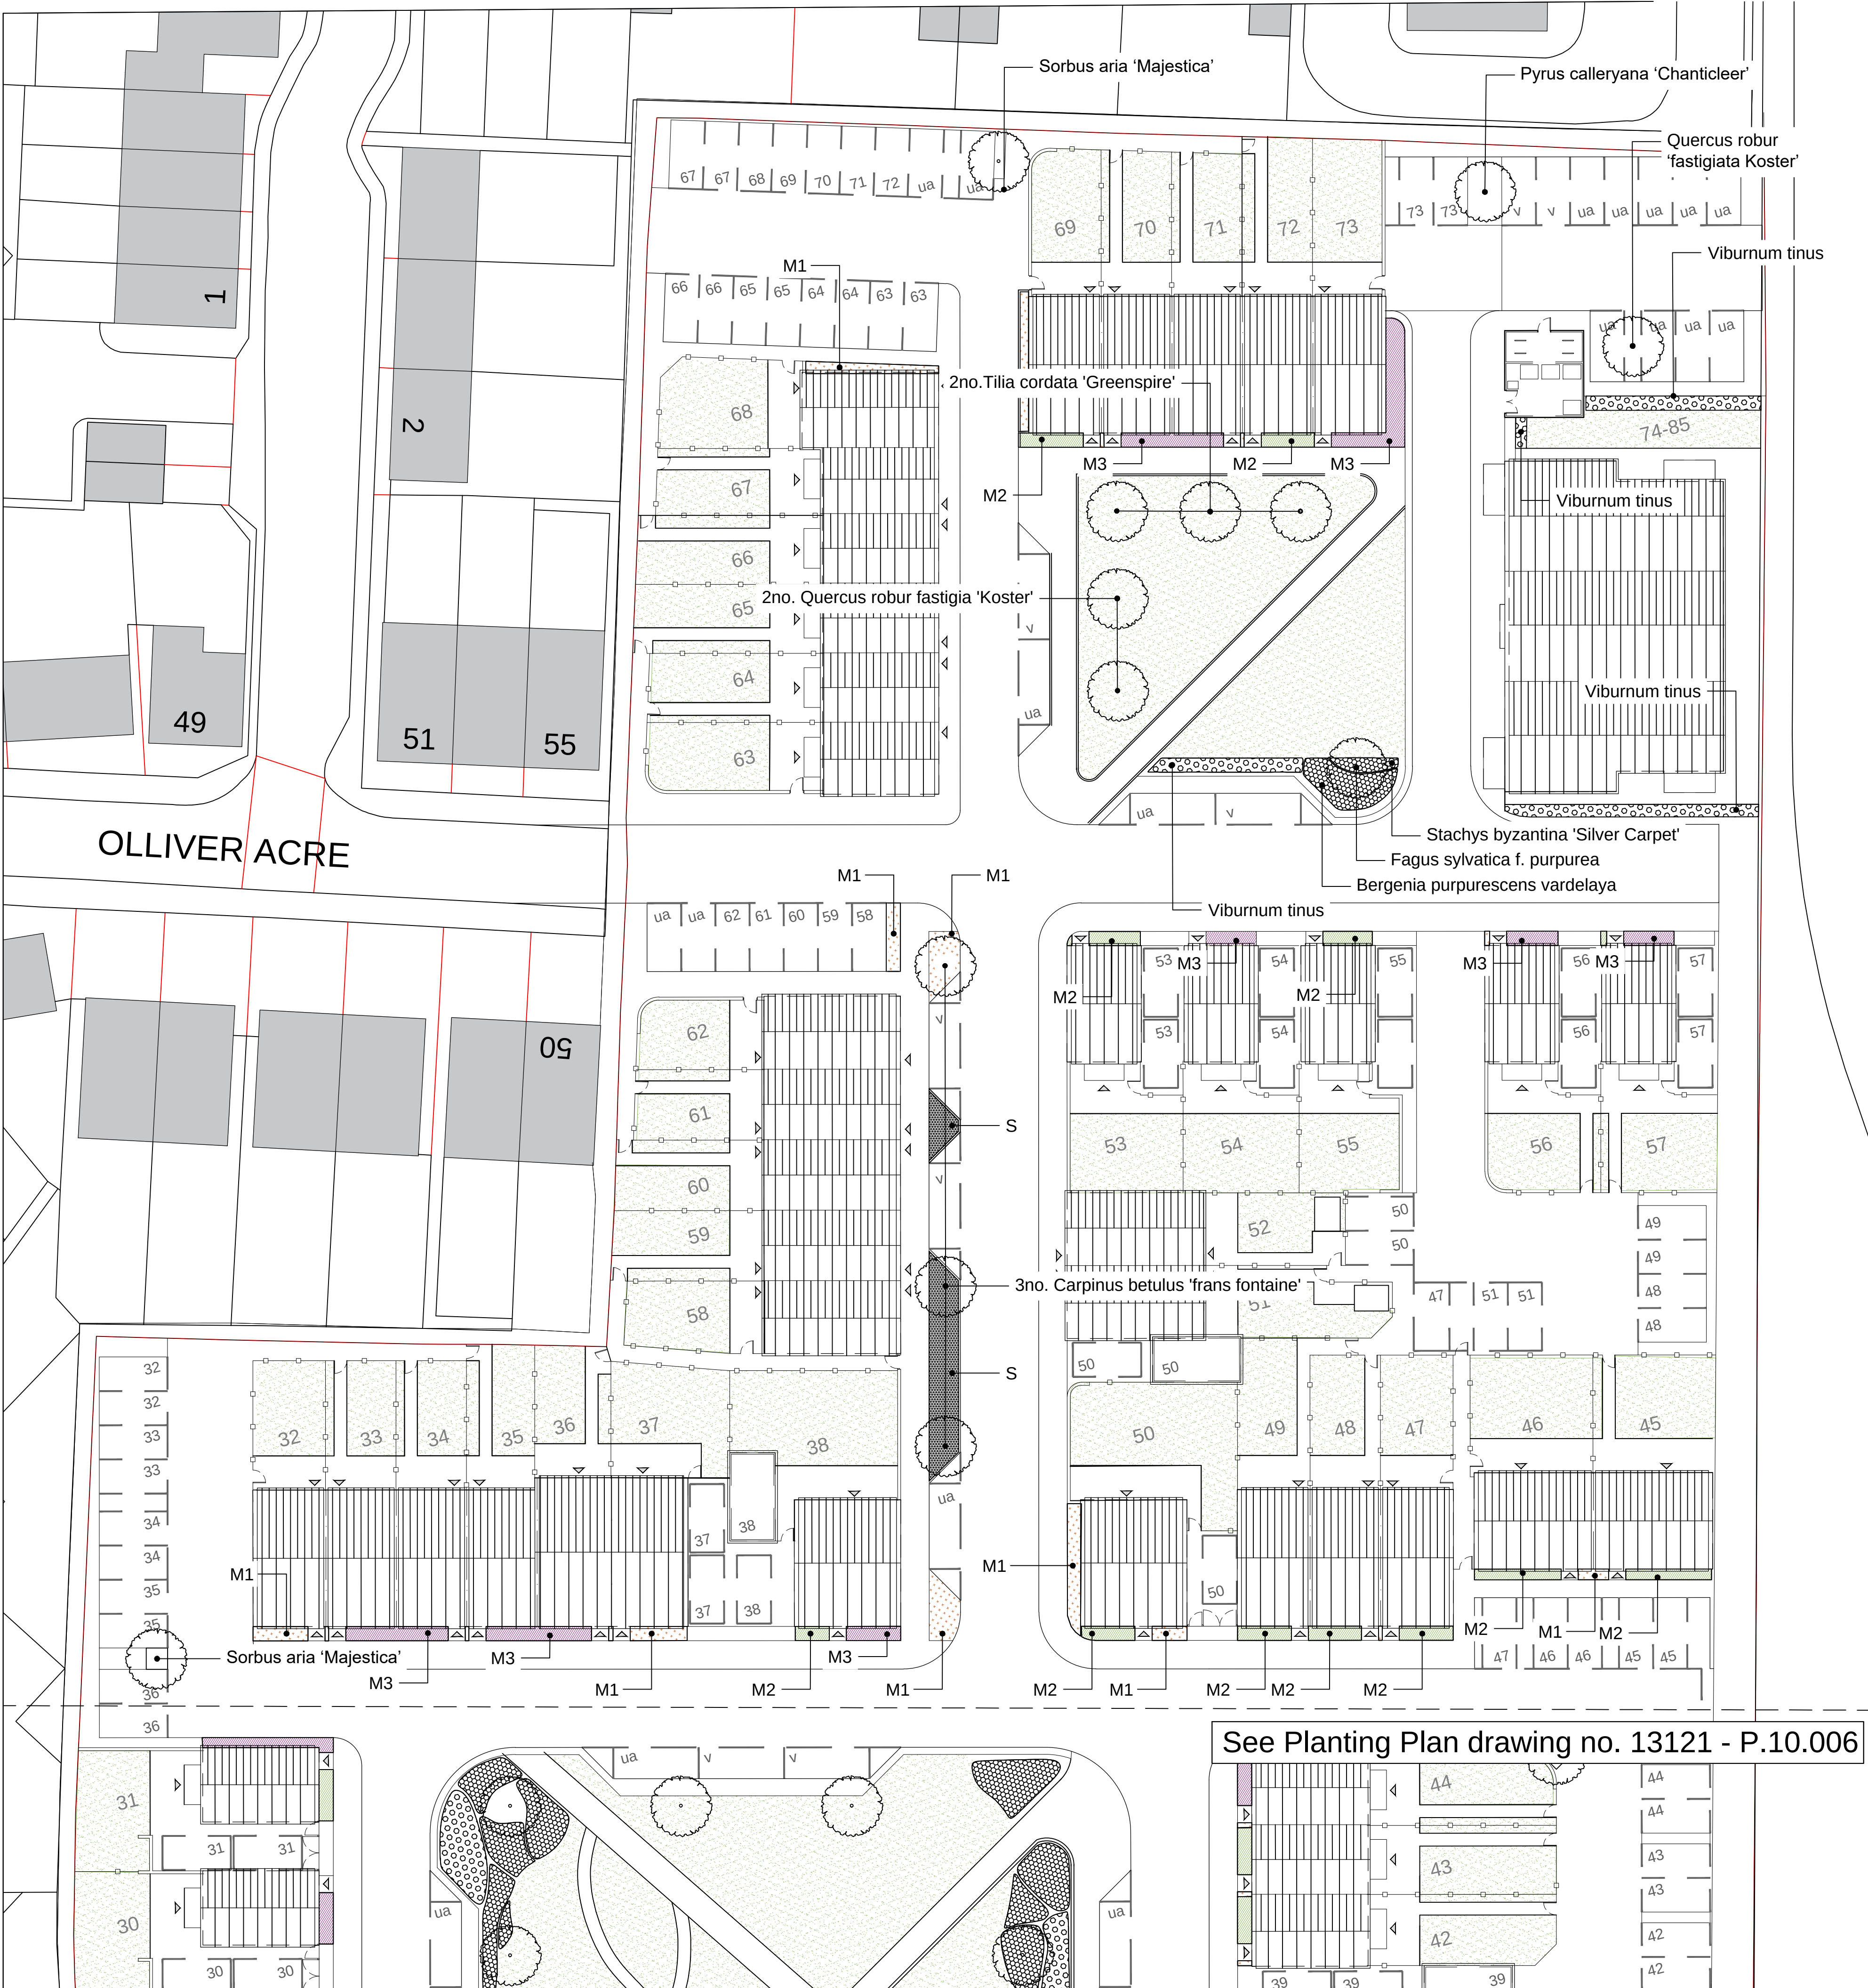

Planting schedules									
Tree Planting: Street trees									
Name	Common name	Form	Height cm	Root	Container	Age	Girth	Clear stem	
Carpinus betulus 'Frans Fontaine'	Hornbeam 'Frans Fontaine'	Standard	250-300cm	B	-	2x	8-10cm	175-200cm	
Pyrus calleryana 'Chanticleer'	Callery pear 'Chanticleer'	Standard	250-300cm	B	-	2x	8-10cm	175-200cm	
Sorbus aria 'Majestica'	Whitebeam	Standard	250-300cm	B	-	2x	8-10cm	175-200cm	
Quercus robur 'fastigiata Koster'	Oak Koster	Standard	250-300cm	B	-	2x	8-10cm	175-200cm	

Tree Planting: Avenues and open spaces									
Name	Common name	Form	Height cm	Root	Container	Age	Girth	Clear stem	
Carpinus betulus	Hornbeam	Standard	250-300cm	B	-	2x	8-10cm	175-200cm	
Fagus sylvatica f. purpurea	Copper Beech	Standard	250-300cm	B	-	2x	8-10cm	175-200cm	
Platanus x hispanica	London Plane	Standard	250-300cm	B	-	2x	8-10cm	175-200cm	
Quercus robur	Oak	Standard	min 450cm	RB	-	2x	14-16cm	175-200cm	
Tilia cordata 'Greenspire'	small leaved Lime	Standard	250-300cm	B	-	2x	8-10cm	175-200cm	

Amenity space							
Name	Common name	Form	Height cm	Root	Container	Age	Spacing
Viburnum tinus	Viburnum	Branched	40-60cm	C	3L	2x	400mm centres
Bergenia purpurescens vardelaya	purple bergenia	3L	40-60cm	C	3L	2x	300mm centres
Carex flagellifera	Glen Murray tussock sedge	3L	-	C	3L	2x	300mm centres
Dryopteris affinis	Golden shield fern	3L	-	C	3L	2x	300mm centres
Rosmarinus officinalis 'Roseus'	Rosemary	3L	-	C	3L	2x	300mm centres
Stachys byzantina 'Silver Carpet'	lamb's ear 'Silver Carpet'	3L	-	C	3L	2x	300mm centres

Grass seed
Landscape verge adjacent to Worthing Road: BS DOT Road Verge Grass Seed, Boston seeds www.bostonseeds.com or similar.
Amenity spaces and verges within development: General Landscaping Grass Seed Mix Hurrells Specialist Seeds www.hmseeds.co.uk or similar .
Rear gardens: Boston Seeds Economy Lawn and Landscape Grass Seed Boston seeds www.bostonseeds.com or similar.

Groundcover mix 1: dwarf shrub groundcover							
Key	Name	Common name	Container	size	Spacing	% in mix	
M1	Cotoneaster dammeri	Cotoneaster	C	3L	300mm centres	35	
	Juniperus horizontalis	Juniper	C	3L	300mm centres	35	
	Ilex crenata 'Golden Gem'	Japanese holly	C	3L	300mm centres	30	



Groundcover mix 2: Ornamental evergreen ground cover							
Key	Name	Common name	Container	size	Spacing	% in mix	
M2	Bergenia purpurescens vardelaya	purple bergenia	C	3L	300mm centres	35	
	Carex flagellifera	Glen Murray tussock sedge	C	3L	300mm centres	35	
	Dryopteris affinis	Golden shield fern	C	3L	300mm centres	30	

Groundcover mix 3: Ornamental evergreen ground cover							
Key	Name	Common name	Container	size	Spacing	% in mix	
M3	Helleborus argutifolius	holly-leaved hellebore	C	3L	300mm centres	15	
	Carex flagellifera	Glen Murray tussock sedge	C	3L	300mm centres	20	
	Ophiopogon planiscapus 'Nigrescens'	Black mondo	C	3L	300mm centres	15	
	Bergenia silberlicht	white bergenia	C	3L	300mm centres	30	
	Blechnum spicant	Hard fern	C	3L	300mm centres	20	

Shrub mix : scented shrub mix							
Key	Name	Common name	Container	size	Spacing	% in mix	
S	Rosmarinus officinalis 'Roseus'	Rosemary	C	3L	300mm centres	35	
	Sarcococca ruscifolia var chinensis	Sweet box	C	3L	300mm centres	35	
	Fothergilla gardenii 'Blue Mist'	fothergilla 'Blue Mist'	C	3L	300mm centres	30	

Key:

- Tree planting
- Shrub planting
- Ornamental groundcover
- Groundcover mix M1
- Groundcover mix M2
- Groundcover mix M3
- Scented Shrub mix
- Native hedge mix
- Fern mix
- Grass

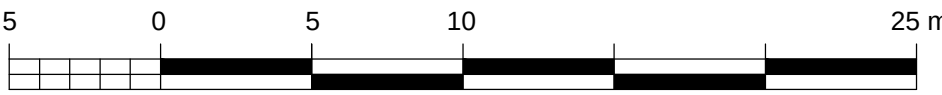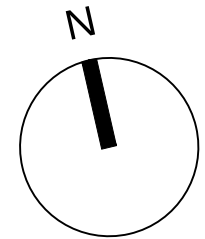

REVISION

P120/07/2016ISSUED FOR PLANNINGAH/DR



BOYLE+SUMMERS
ARCHITECTURE AND MASTERPLANNING

CLIENT	STUART & MARCIA LYONS		
PROJECT	WINDROOS, LITTLEHAMPTON		
TITLE	PLANTING PLAN 2 of 2		
NUMBER	13121 - P.10.007 P1		
DATE	SCALE	STATUS	DRAWN / CHECKED
July 2016	1:250 @ A1	PLANNING	AH/DR

W: www.boyleandsummers.co.ukT: 023 8063 1432© copyright Boyle+Summers Ltd.

See Planting Plan drawing no. 13121 - P.10.006

NOTES