




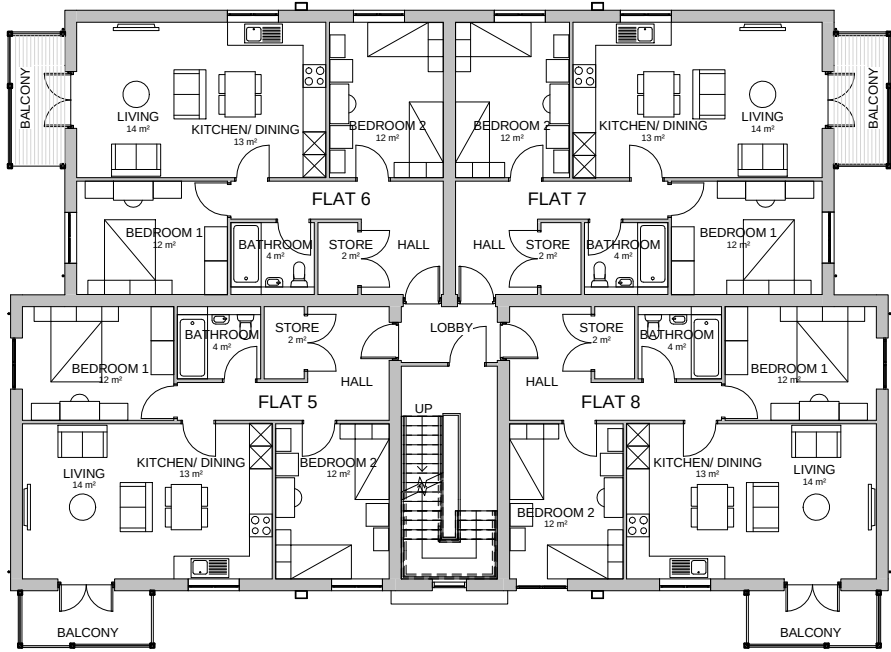

FIRST FLOOR PLAN
1 : 100

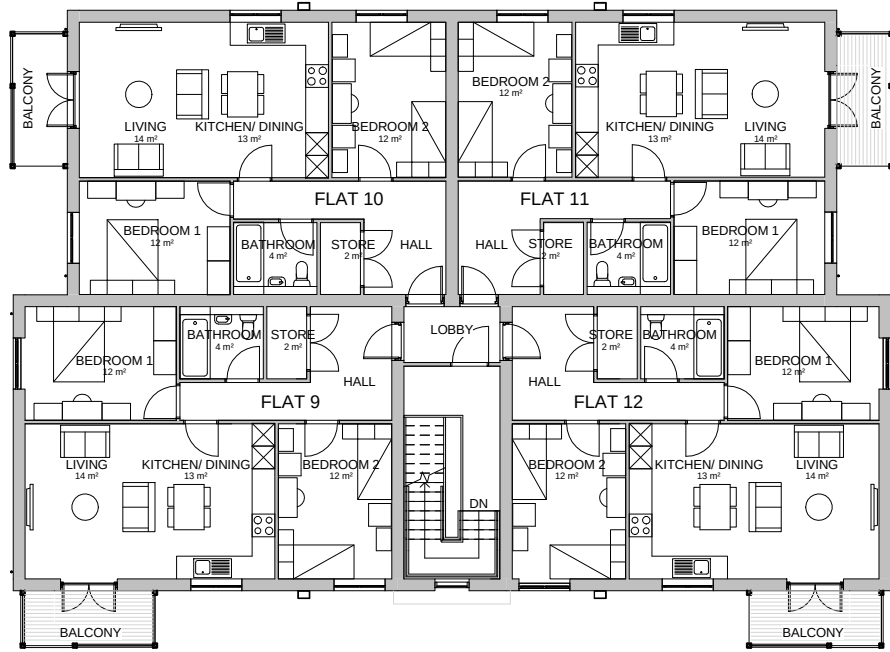

SECOND FLOOR PLAN
1 : 100

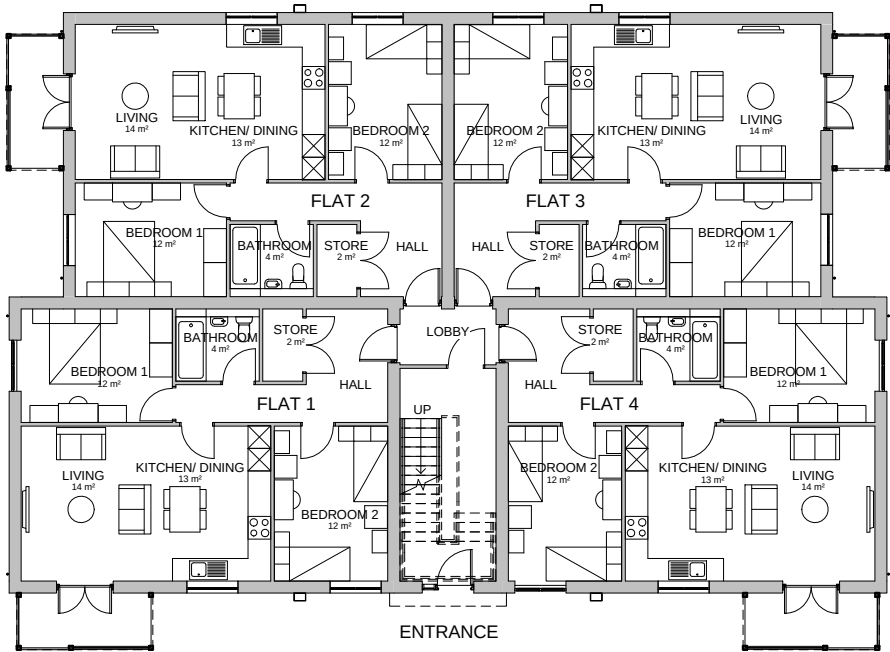

GROUND FLOOR PLAN
1 : 100

NOTES

12no. 2 bed/ 4 person Flats
GIA (per flat): 70m² (752ft²)



REVISION:			
P1	20/07/2016	ISSUED FOR PLANNING	MS/DR



CLIENT	STUART & MARCIA LYONS
PROJECT	WINDROOS, LITTLEHAMPTON
TITLE	2 BEDROOM FLATS - FLOOR PLANS

NUMBER	13121 P.20.006 - P1
--------	---------------------

DATE	SCALE	STATUS	DRAWN / CHECKED
------	-------	--------	-----------------

SEPT 2015 1 : 100@A1 Planning AC / PF

W: www.boyleandsummers.co.uk T: 023 8063 1432 © copyright Boyle+Summers Ltd.