



Notes:

To be read in conjunction with building layout drawings, soft and hard landscaping drawings and engineer's drawings

- Key:**
- +++++ 1.8m high close board fence
 - ===== 1.8m high masonry wall
 - ===== 2m high masonry wall
 - ▽ Building access
 - [v] Allocated parking space (number refers to plot)
 - [ua] Un-allocated parking space
 - [v] Visitor parking space
 - Plot 14 Type E (PH33) Plot reference - type refers to house type. See building layout drawing and street scenes for handing of units
 - Extent of first floor terraces

REVISION

P2

28/11/2016

AMENDED FOLLOWING PLANNING AUTHORITY COMMENTS

DR / RS

P1

20/07/2016

ISSUED FOR PLANNING

MS / DR

BOYLE+SUMMERS

ARCHITECTURE AND MASTERPLANNING


CLIENT	STUART & MARCIA LYONS		
PROJECT	WINDROOS, LITTLEHAMPTON		
TITLE	PROPOSED SITE PLAN - SHEET 1 OF 2		
NUMBER	13121 - P.10.004 - P2		
DATE	SCALE	STATUS	DRAWN / CHECKED
JULY 2016	1:250 @ A1	PLANNING	DR / RS

W: www.boyleandsummers.co.uk

T: 023 8063 1432

© copyright Boyle+Summers Ltd.

NOTES

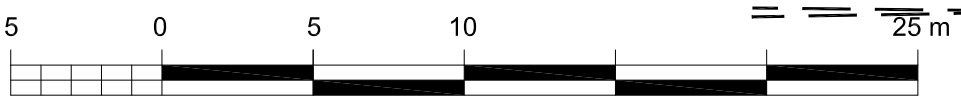

Reproduced from the Ordnance Survey Map with the permission of the Controller of H.M. Stationery Office. © Crown copyright and database rights 2014. Ordnance Survey 100022432

APR 2017 COUNCIL LIAISON