
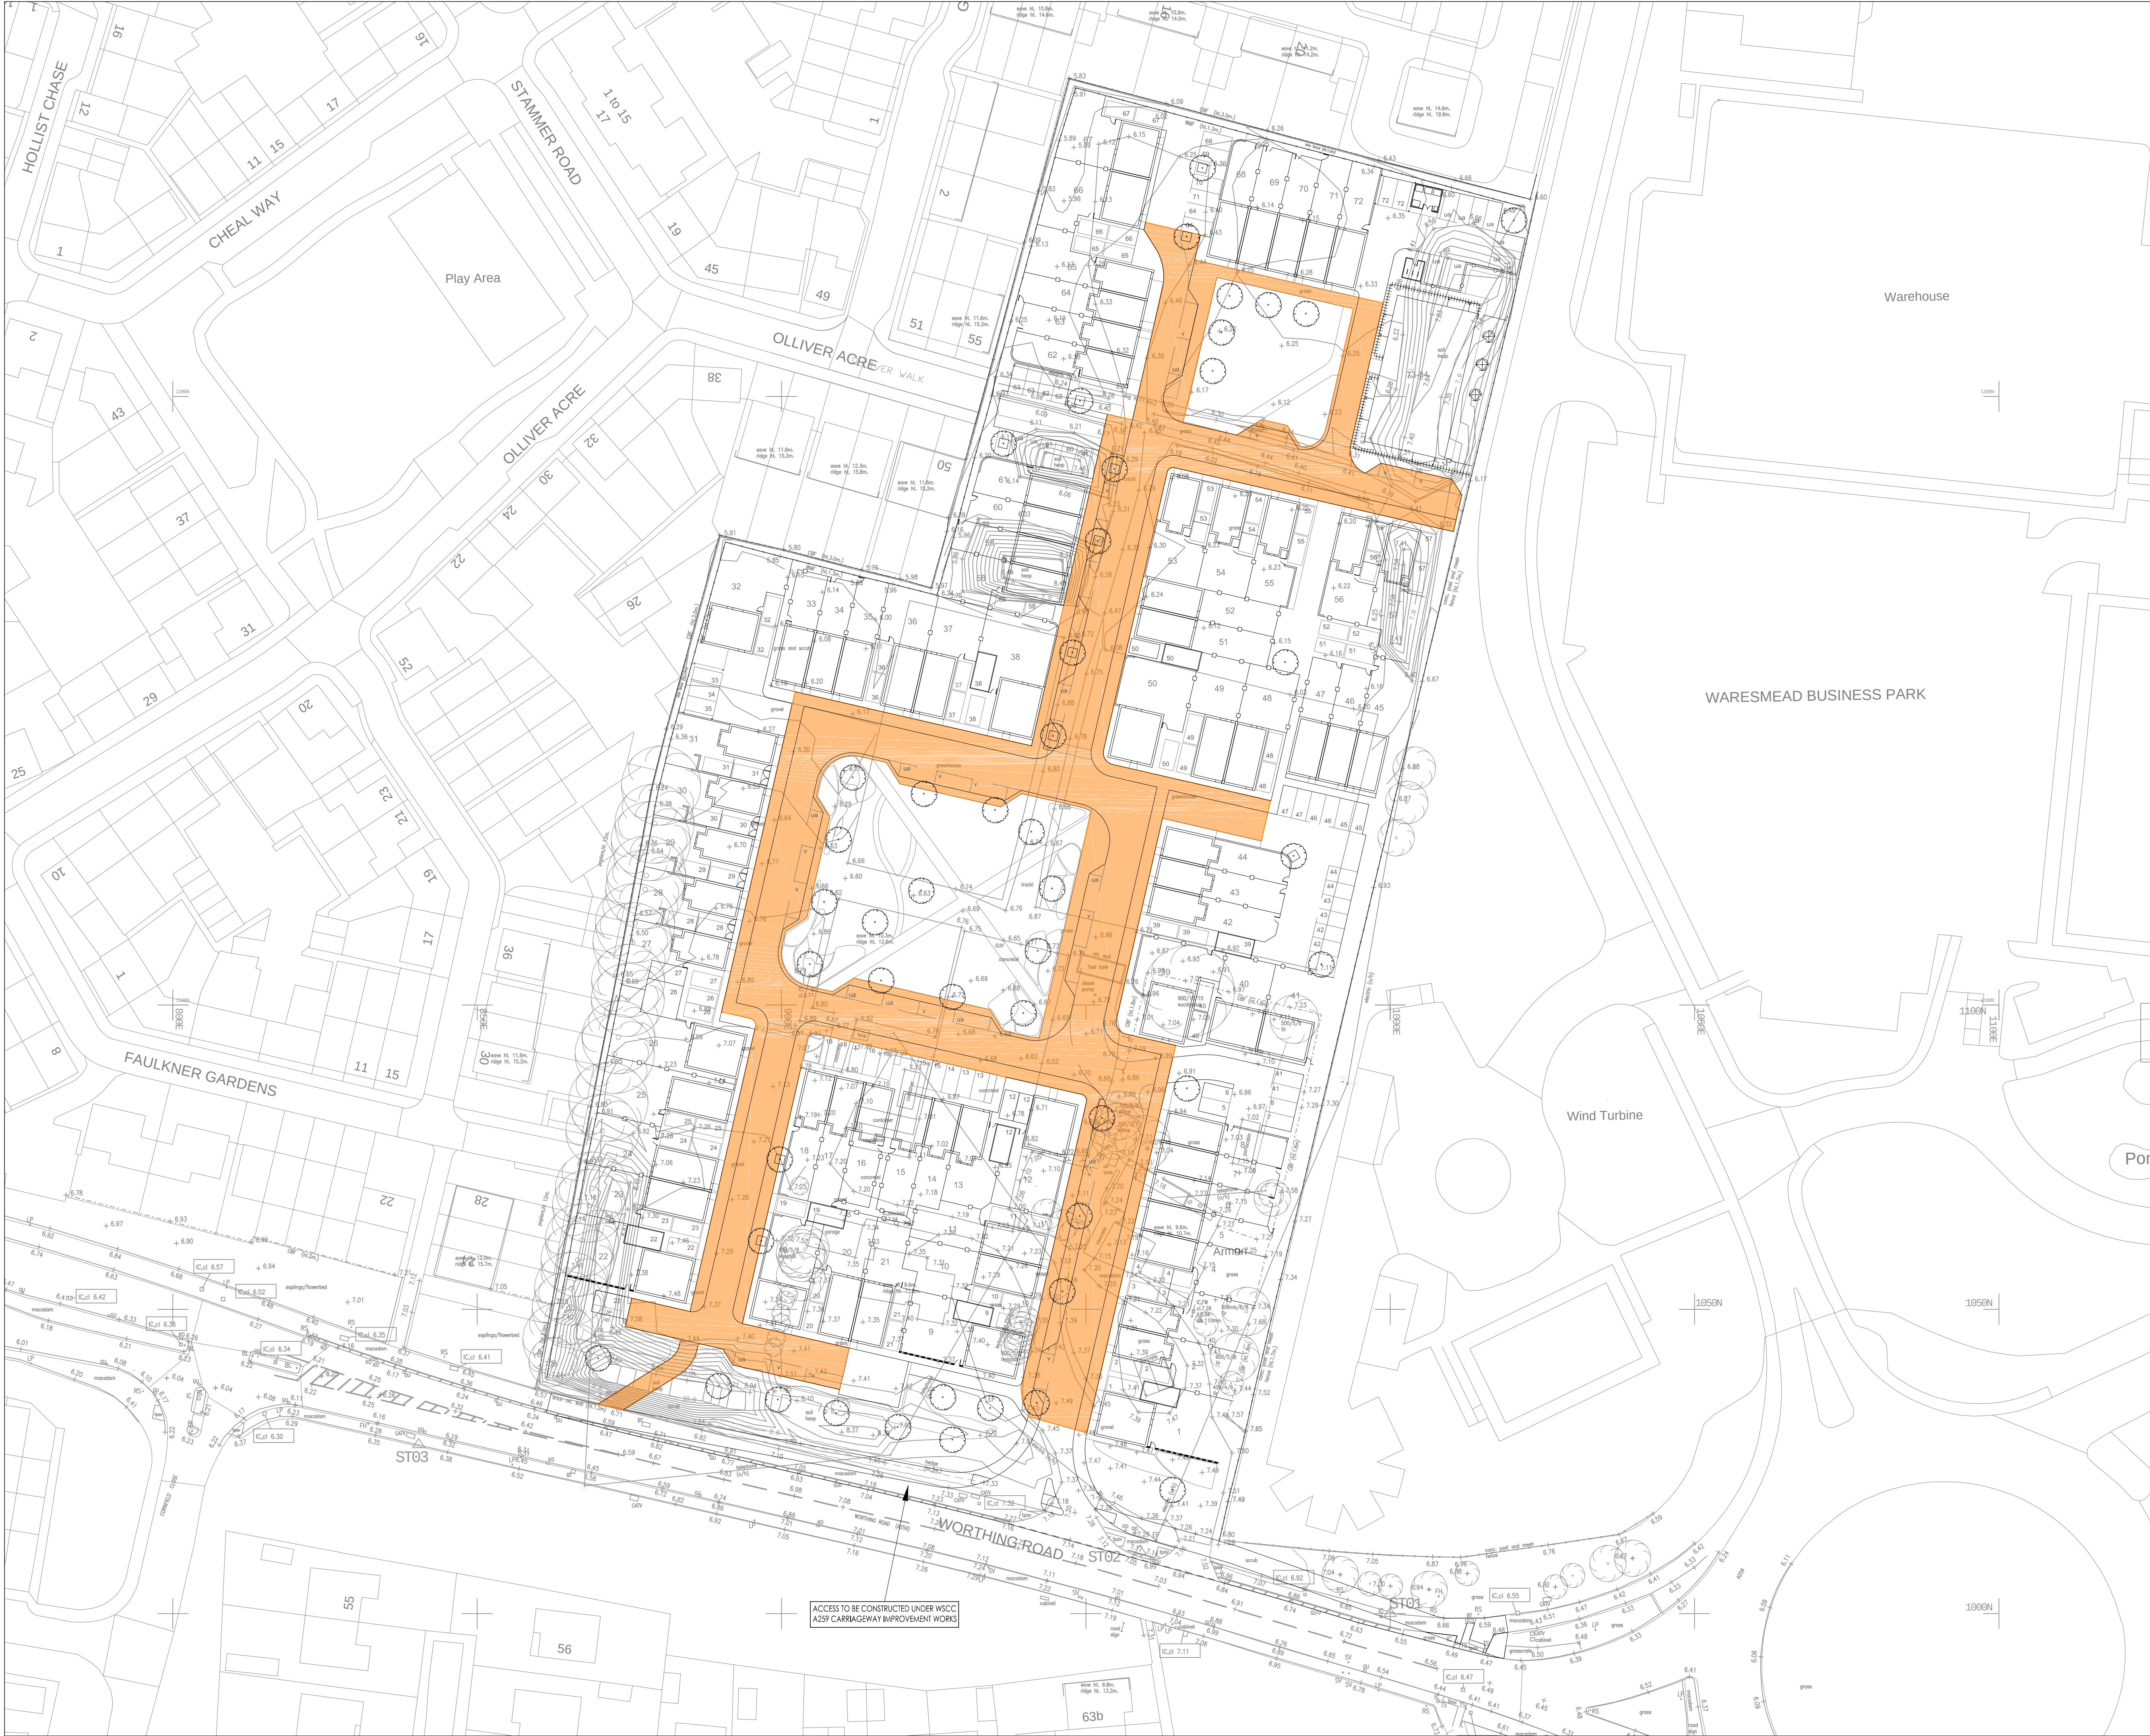


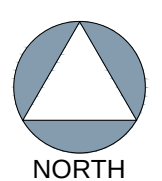

- NOTES**
1. THIS DRAWING IS INTENDED TO BE VIEWED IN COMBINATION WITH ALL RELEVANT ARCHITECTS, ENGINEERS, SERVICES AND SPECIALIST DRAWINGS AND SPECIFICATION.
 2. ANY VARIATIONS OR DISCREPANCIES BETWEEN THESE DRAWINGS IN TERMS OF DIMENSIONS OR DETAILS SHOULD BE DRAWN TO THE ATTENTION OF THE ARCHITECT AND/OR THE ENGINEER IN WRITING FOR CLARIFICATION.
 3. ALL DIMENSIONS AND LEVELS ARE IN METRES. DO NOT SCALE THIS DRAWING, PRINT, PLOT OR DISK.
 4. THIS DRAWING IS THE COPYRIGHT OF THE CONSULTANTS AND MUST NOT BE REPRODUCED/USED WITHOUT THEIR GIVEN PERMISSION.
 5. ALL MAPPING INFORMATION PROVIDED BY THIRD PARTY. PAUL BASHAM ASSOCIATES CANNOT ACCEPT RESPONSIBILITY FOR ITS ACCURACY.

KEY

INDICATIVE EXTENT OF HIGHWAY ADOPTION


NORTH

UPDATED LAYOUT AND EXTENTS

BH

A

09.12.16

PRELIMINARY ISSUE

CL

P1

20.08.15


paulbasham
ASSOCIATES

Paul Basham Associates Ltd

Lancaster Court

8 Barnes Wallis Road

Fareham Hampshire

PO15 5TU

T +44 (0) 1489 668134

E info@paulbashamassociates.com

W www.paulbashamassociates.com

Project Name

WINDROOS NURSERY

Title

INDICATIVE EXTENT OF
HIGHWAY ADOPTION

Project Phase

PRELIMINARY

Checked By

CL

Checked Date

27.08.15

Drawn By

BH

Drawn Date

27.08.15

Client Drawing No.

-

Scale

1:500

(AT A1 SIZE)

PBA Drawing No.

063.5001.004

Revision

A

ACCESS TO BE CONSTRUCTED UNDER WSCC
A25P CARRIAGEWAY IMPROVEMENT WORKS

ARUN DISTRICT COUNCIL LANDSHARERS