

See Planting Plan drawing no. 13121 - P.10.007

Planting schedules

Tree Planting: Street trees

Name	Common name	Form	Height cm	Root	Container	Age	Girth	Clear stem
Carpinus betulus 'Frans Fontaine'	Hornbeam 'Frans Fontaine'	Standard	250-300cm	B	-	2x	8-10cm	175-200cm
Pyrus calleryana 'Chanticleer'	Callery pear 'Chanticleer'	Standard	250-300cm	B	-	2x	8-10cm	175-200cm
Sorbus aria 'Maiestica'	Whitebeam	Standard	250-300cm	B	-	2x	8-10cm	175-200cm
Quercus robur 'fastigiata Koster'	Oak Koster	Standard	250-300cm	B	-	2x	8-10cm	175-200cm

Tree Planting: Avenues and open spaces

Name	Common name	Form	Height cm	Root	Container	Age	Girth	Clear stem
Carpinus betulus	Hornbeam	Standard	250-300cm	B	-	2x	8-10cm	175-200cm
Fagus sylvatica 'l. purpurea'	Copper Beech	Standard	250-300cm	B	-	2x	8-10cm	175-200cm
Platanus x hispanica	London Plane	Standard	250-300cm	B	-	2x	8-10cm	175-200cm
Quercus robur	Oak	Standard	min 450cm	RB	-	2x	14-16cm	175-200cm
Tilia cordata 'Greenspire'	small leaved Lime	Standard	250-300cm	B	-	2x	8-10cm	175-200cm

Native Hedge Planting

To be planted as staggered rows to fill planting areas: Minimum double staggered row, minimum 5 plants per metre.

Name	Common name	Form	Height cm	Root	Breaks	girth	Percentage in mix
Acer campestre	Field maple	Transplant	60-80	B	-	-	15%
Corylus avellana	Hazel	Transplant	60-80	B	-	-	15%
Carpinus betulus	Hornbeam	Transplant	60-80	B	-	-	25%
Crataegus monogyna	Hawthorn	Transplant	60-80	B	-	-	20%
Quercus robur	Oak	Transplant	60-80	B	-	-	10%
Ilex aquifolium	holly	Transplant	60-80	C	-	-	5%
Taxus baccata	Yew	-	60-80	RB	-	-	5%
Viburnum opulus	geulder rose	Branched	60-80	B	3	-	5%

Shrubs, perennials and groundcover

Name	Common name	Height cm	Root	Container	Spacing
Asplenium scolopendrium	Harts tongue fern	3L	300mm centres	C	300mm centres
Blechnum spicant	Hard fern	3L	300mm centres	C	300mm centres
Dryopteris affinis	Golden shield fern	3L	300mm centres	C	300mm centres

Amenity space/LAP

Name	Common name	Form	Height cm	Root	Container	Spacing
Blechnum spicant	Hard fern	3L	3L	C	3L	300mm centres
Choisya ternata	Mexican orange blossom	3L	40-60cm	C	3L	400mm centres
Viburnum tinus	Viburnum	Branched	40-60cm	C	3L	400mm centres
Bergenia purpurescens vardelaya	purple bergenia	3L	-	C	3L	300mm centres
Carex flagellifera	Glen Murray tussock sedge	3L	-	C	3L	300mm centres
Dryopteris affinis	Golden shield fern	3L	-	C	3L	300mm centres
Geranium sylvaticum 'Mayflower'	wood cranesbill 'Mayflower'	3L	-	C	3L	300mm centres
Rosmarinus officinalis 'Roseus'	Rosemary	3L	-	C	3L	300mm centres
Stachys byzantina 'Silver Carpet'	lamb's ear 'Silver Carpet'	3L	-	C	3L	300mm centres

Groundcover mix 1: dwarf shrub groundcover

Key	Name	Common name	Container	size	Spacing	% in mix
M1	Cotoneaster dammeri	Cotoneaster	C	3L	300mm centres	35
	Juniperus horizontalis	Juniper	C	3L	300mm centres	35
	Ilex crenata 'Golden Gem'	Japanese holly	C	3L	300mm centres	30

Groundcover mix 2: Ornamental evergreen ground cover

Key	Name	Common name	Container	size	Spacing	% in mix
M2	Bergenia purpurescens vardelaya	purple bergenia	C	3L	300mm centres	35
	Carex flagellifera	Glen Murray tussock sedge	C	3L	300mm centres	35
	Dryopteris affinis	Golden shield fern	C	3L	300mm centres	30

Groundcover mix 3: Ornamental evergreen ground cover

Key	Name	Common name	Container	size	Spacing	% in mix
M3	Helioleborus argutifolius	holly-leaved heliolebor	C	3L	300mm centres	15
	Carex flagellifera	Glen Murray tussock sedge	C	3L	300mm centres	20
	Ophiopogon planiscapus 'Nigrescens'	Black mondo	C	3L	300mm centres	15
	Berginia silberlicht	white bergenia	C	3L	300mm centres	30
	Blechnum spicant	Hard fern	C	3L	300mm centres	20

Shrub mix : scented shrub mix

Key	Name	Common name	Container	size	Spacing	% in mix
S	Rosmarinus officinalis 'Roseus'	Rosemary	C	3L	300mm centres	35
	Sarcococca ruscifolia var chinensis	Sweet box	C	3L	300mm centres	35
	Fothergilla gardenii 'Blue Mist'	fothergilla 'Blue Mist'	C	3L	300mm centres	30


Grass seed

Landscape verge adjacent to Worthing Road: BS DOT Road Verge Grass Seed, Boston seeds www.bostonseeds.com or similar.


Amenity spaces and verges within development: General Landscaping Grass Seed Mix Hurrells Specialist Seeds www.hmseeds.co.uk or similar.

Rear gardens: Boston Seeds Economy Lawn and Landscape Grass Seed Boston seeds www.bostonseeds.com or similar.


Key:

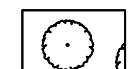


Tree planting

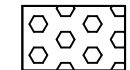

Shrub planting

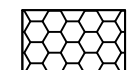

Ornamental groundcover

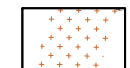

Groundcover mix M1



Groundcover mix M2



Groundcover mix M3



Scented Shrub mix



Native hedge mix



Fern mix



Grass

Plant mixes: Numbers are shown on drawing and to be planted in accordance with spacing shown in schedules, above.

Plants in mixes to be planted in groups minimum 3 plants per species maximum 15 plants per species, according to the size of the planting bed; groups to be planted randomly within this pattern.

5 0 5 10 25 m

REVISION

P3	09/01/2017	PLANTING NUMBERS ADDED	AH/DR
P2	06/12/2016	UPDATE TO LAYOUT	AH/DR
P1	20/07/2016	ISSUED FOR PLANNING	AH/DR



BOYLE+SUMMERS
ARCHITECTURE AND MASTERPLANNING

CLIENT STUART & MARCIA LYONS

PROJECT WINDROOS, LITTLEHAMPTON

TITLE PLANTING PLAN 1 of 2

NUMBER 13121 - P.10.006 P3

DATE SCALE STATUS DRAWN / CHECKED

July 2016 1:250 @ A1 PLANNING AH/DR

W: www.boyleandsummers.co.uk

T: 023 8063 1432

© copyright Boyle+Summers Ltd.

NOTES

201 Acer
201 Corylus
336 Carpinus
268 Crataegus
134 Quercus
67 Ilex
67 Taxus
67 Viburnum

85 Asplenium
85 Blechnum
74 Dryopteris

Fern mix.

Fern mix.
121 Asplenium
121 Blechnum
105 Dryopteris

WORTHING ROAD

2no. Pyrus calleryana 'Chanticleer'

Native hedge mix.
324 Acer
324 Corylus
540 Carpinus
432 Crataegus
216 Quercus
108 Ilex
108 Taxus
108 Viburnum

Native hedge mix.