


Proposed Floor Plan

Habitable Floor Area
3700 x 6850 = 25.35 sq mts

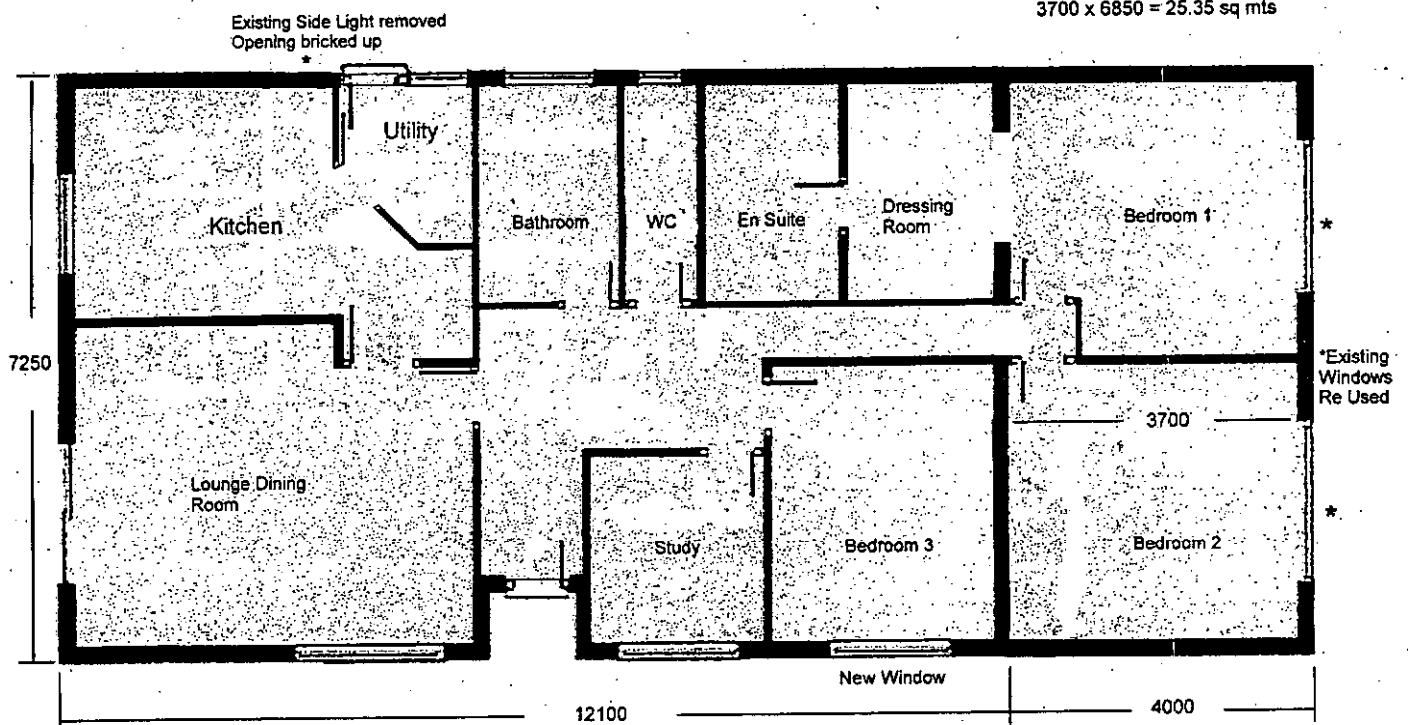

76 Westlands Rustington BN16 3NW