


▼ Ground Floor

TOTAL AREA: 61.52 m² • LIVING AREA: 72.76 m² • ROOMS: 5

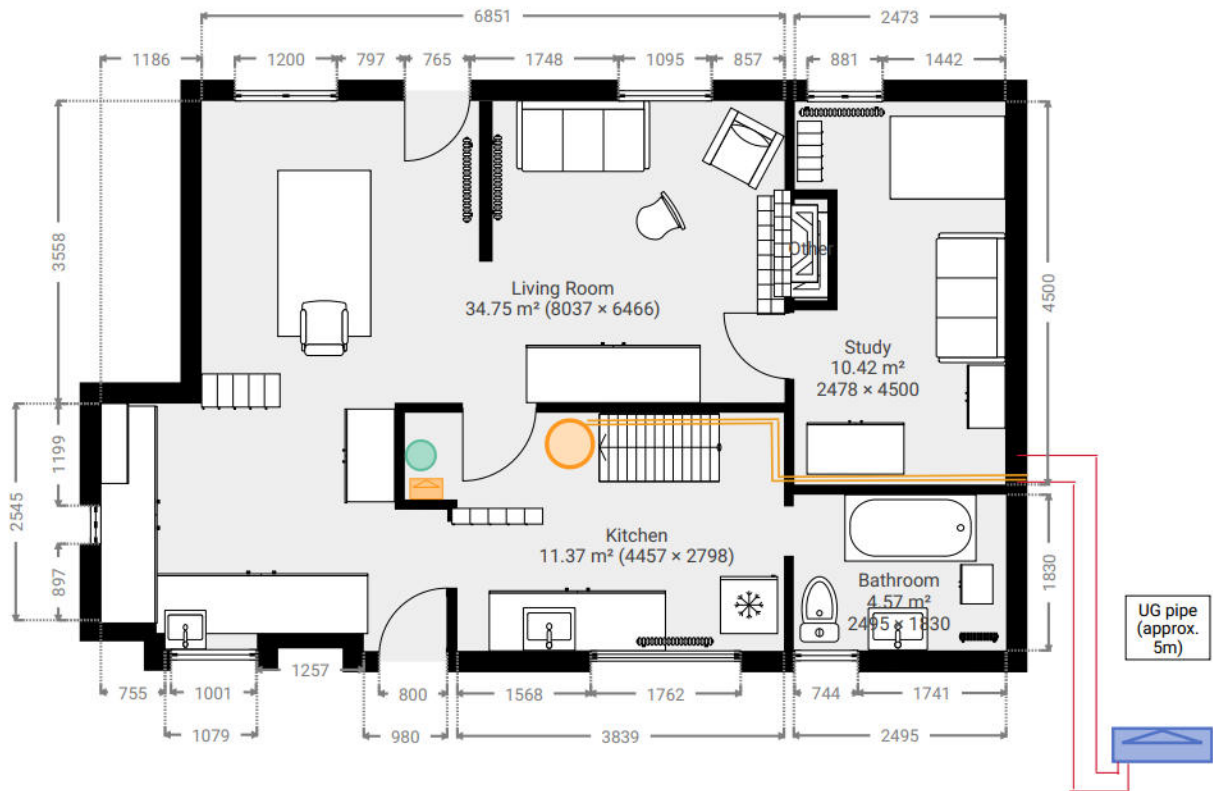

▼ 1st Floor

TOTAL AREA: 37.87 m² • LIVING AREA: 1.91 m² • ROOMS: 4

