


[illegible]

**GENERAL NOTE**

- [illegible]

|  |  |
|--|--|
|  |  |
|--|--|

- 
- | Vehicle name            | Fire Appliance |
|-------------------------|----------------|
| Overall length (m)      | 8.600          |
| Overall width (m)       | 2.180          |
| Maximum track width (m) | 2.121          |
| Kerb to kerb radius (m) | 7.910          |

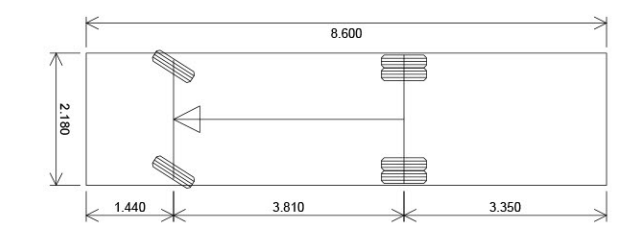

|                         |                |
|-------------------------|----------------|
| Vehicle name            | Fire Appliance |
| Overall length (m)      | 8.600          |
| Overall width (m)       | 2.180          |
| Maximum track width (m) | 2.121          |
| Kerb to kerb radius (m) | 7.910          |


|   |   |            |    |
|---|---|------------|----|
| J | Drawing updated to suit latest layout.                                                                            | 28.08.2026 | AT |
| I | Drawing updated to suit latest layout.                                                                            | 05/07/2024 | JA |
| H | 20m reverse mark added and hose length updated for plot 92.                                                       | 12.03.2024 | OB |
| G | Updated to show plot 92 hose length.                                                                              | 15.02.2024 | LB |
| F | Updated to suit latest layout.                                                                                    | 14.06.2022 | CS |
| E | Latest layout inserted into drawing.                                                                              | 02.02.2022 | CS |
| D | Latest layout inserted into drawing.                                                                              | 24.11.2021 | JE |
| C | Latest layout inserted into drawing.                                                                              | 22.11.2021 | JC |
| B | Updated to suit revised planning layout.                                                                          | 22.11.2021 | JE |
| A | Updated to suit amendments to store, cycle store and adjacent 74-82, access through 151, cycle store adjacent 150 | 08.06.2021 | SH |

|      |             |            |    |
|------|-------------|------------|----|
| -    | First Issue | 14.04.2021 | LH |
| Rev. | Description | Date       | By |



|         |                           |
|---------|---------------------------|
| Project | Littlehampton,<br>Phase 5 |
|---------|---------------------------|

|       |                                           |
|-------|-------------------------------------------|
| Title | Drive Swept Path Analysis,<br>Fire Tender |
|-------|-------------------------------------------|

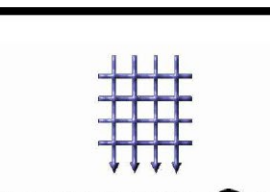

**BANNERS GATE**  
CIVIL, STRUCTURAL & ARCHITECTURAL DESIGN SERVICES  
10-11 Birmingham Street, Halesowen, West Midlands B63 3HN

|   |                       |
|---|-----------------------|
| Tel: 0121 687 1500 Fax: 0121 687 1501<br>E-mail: <a href="mailto:mail@barnesgate.com">mail@barnesgate.com</a> |                       |
| Scale 1:500 @ A0                                                                                              | Drawn JE              |
| Date March 2021                                                                                               | Checked SF            |
| File 21044 / dwgs / civils / current                                                                          | Drawing 21044 / DSP02 |