




PROPOSED FLOOR PLAN

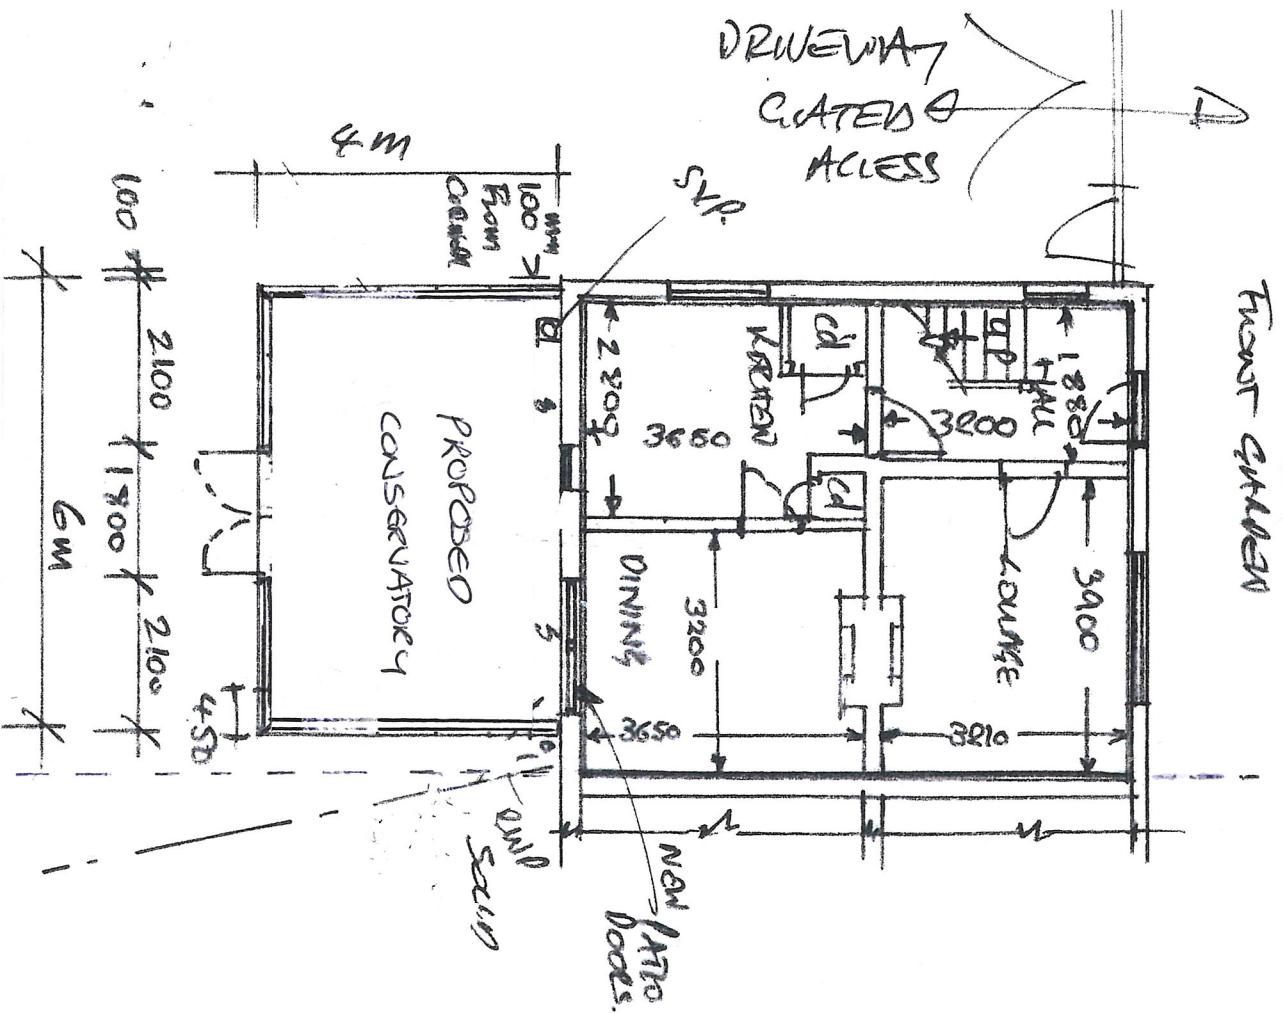


EXISTING FLOOR PLAN

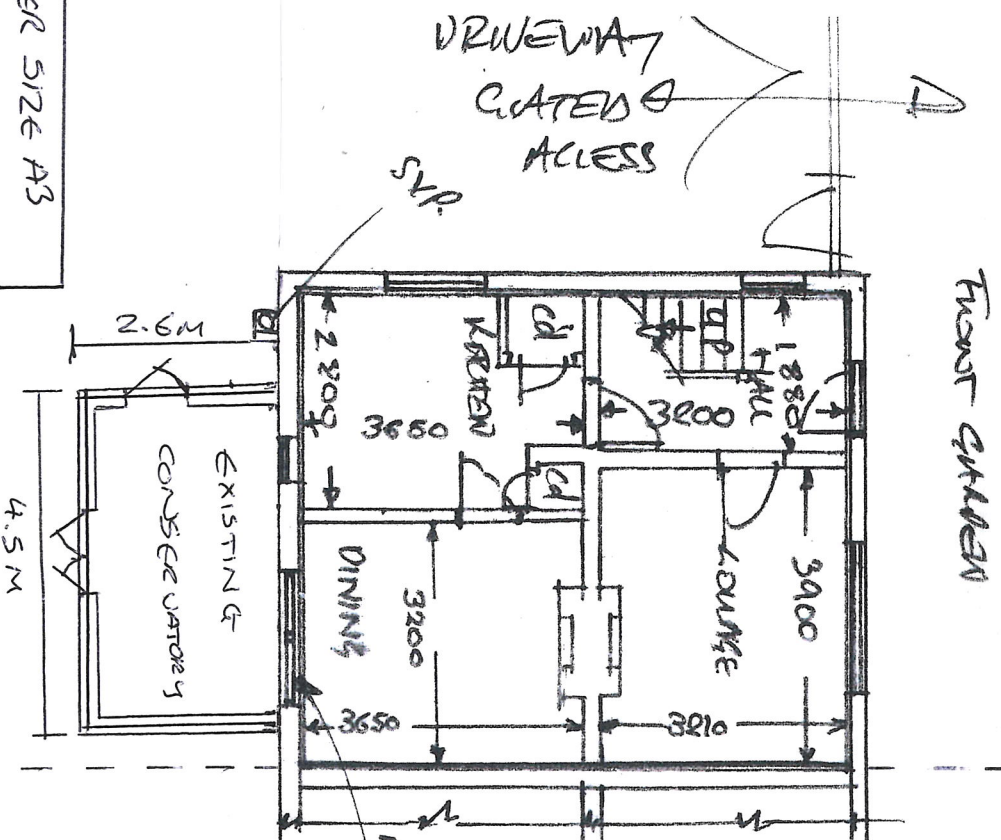

PROPOSED ROOF PLAN

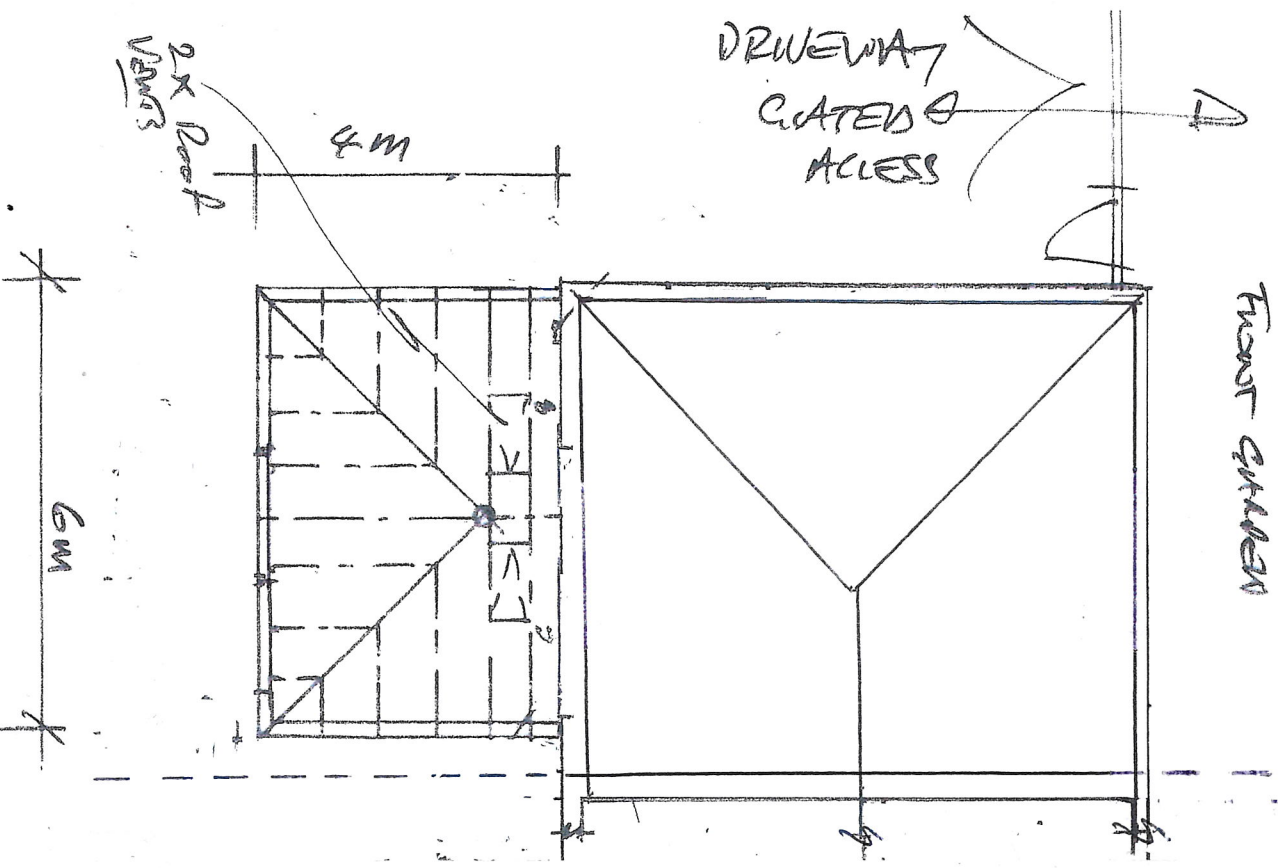

EXISTING ROOF PLAN

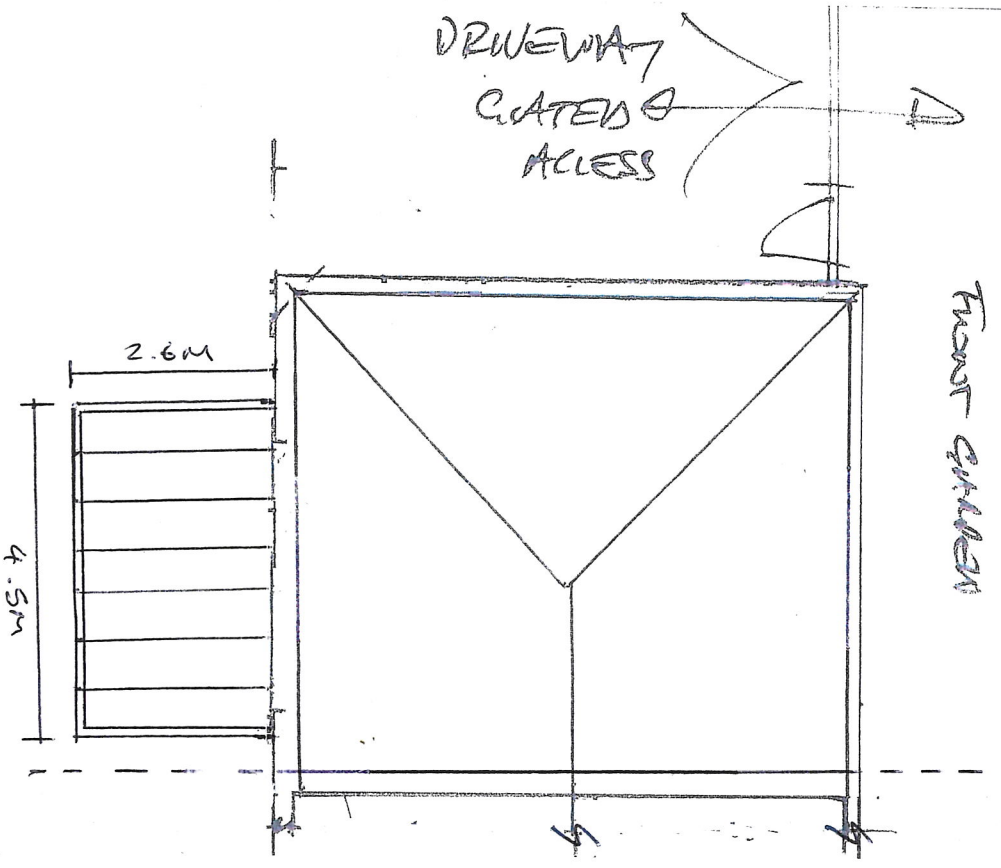

PAPER SIZE A3
0m 1m 2m 3m

SCALE = 1:100

ALL DIMS TO BE
CHECKED ON SITE.
FOR PLANNING USE
ONLY. NOT WORKING
DRAWINGS

DRAWN BY:
PETER BLACKWELL
127 LABURNUM GROVE
PORTSMOUTH
HAMPSHIRE
PO2 0HF
TEL: 02392 655148

FOR:
ZENITH WINDOWS
100 WORTH DOING,
5 TWICKENHAM RD,
FIFERS CANE
INDUSTRIAL ESTATE
NORWICH NR6 6NQ.
TEL: 01603 892100

CONSERVATORY
FOR: MR STRAUS
& MRS MARCHANT
18-6-2018

AT: N2 79
COUN ROAD
WICK
LITTLE HAMPTON
WEST SUSSEX
BN17 7EQ.
DRAWING
NUMBER
02