




Phase 5
Planting Plan
7 of 8

LA.PH5.107



- Shrub and herbaceous plants
- Trees
- Specimen plants
- Climbing plants
- Amenity grass
- Species-rich grass
- Hedges

	Bitumen macadam carriageways & cycleways/ footways
	Herringbone block paving, Bracken colour
	Herringbone block paving, Brindle colour
	Breedon compacted gravel
	Bark mulch

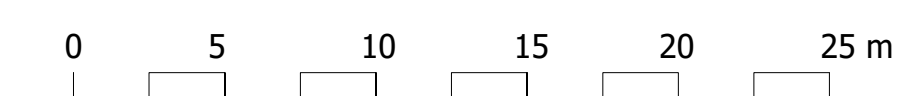

A088461-2 LA.PH5.1-PH5.8 and LA101-LA109.dwg

Tetra Tech Cardiff
5th Floor, Longcross Court, 47 Newport Road, Cardiff CF24 0AD
Tel: +44 (0) 29 2082 9200 www.tetratetecheurope.com

© Crown copyright and database rights 2021 Ordnance Survey 0100031673
© Tetra Tech Limited 2021. Registered in England 1959704



21st June 2021